PASEO DE LA RIVIERA

SUPPLEMENTAL EXPLANATORY DIAGRAMS

TABLE OF CONTENTS

a. High-rise Adjacency Comparisons
- a.1. Biltmore Hotel 1
- a.2. Mediterranean Village at Ponce Circle 2
- a.3. Bacardi Building 3
- a.4. 396 Alhambra 4
- a.5. Gables Laroc 5
- a.6. Segovia Towers 6
- a.7. Gables on the Green 7
- a.8. David Williams Condominium 8
- a.9. Gables Club 9
- a.10. 90 Edgewater Drive 10

b. Additional Scale Comparisons with known Urban Projects 11
c. Parks as Transitional Buffers 12
d. Longitudinal Section through Riviera Neighborhood 13
e. Pedestrian Realm Contributions 14-18
f. As-of-Right Building Setbacks 19

BILTMORE HOTEL- 1200 ANASTASIA AVE

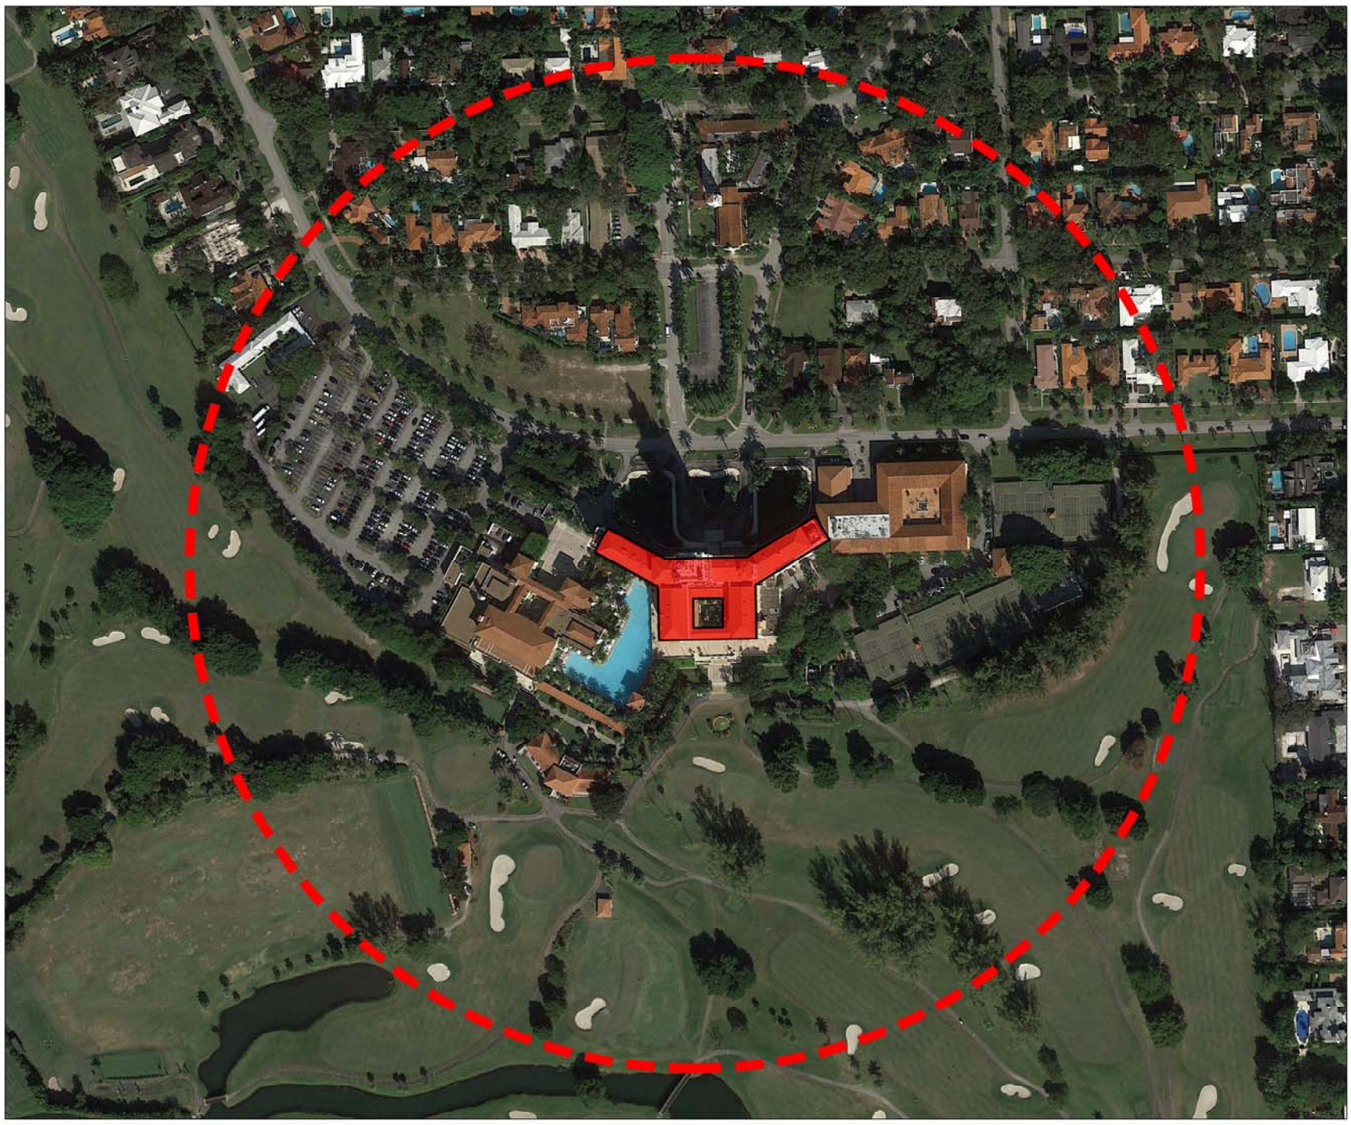

1000' RADIUS SHOWN

ZONING MAP

These designs and drawings are the copyrighted property of Jorge L. Hernandez Architect, P.A. and may not be reproduced except with specific written consent of the architect.

DRAWING: DATE: SHEET:		**JORGE L. HERNANDEZ ARCHITECT** DESIGN ARCHITECT FLORIDA REGISTRATION # 9843 337 Palermo Avenue Coral Gables, Florida 33134 305.774.0022	**PASEO DE LA RIVIERA** 1350 South Dixie Highway Coral Gables, Florida 33146	**Gensler** Architect of Record 801 Brickell Avenue Suite 2300 Miami, FL 33131 305.350.7070		

AGAVE-MEDITTERANEAN VILLAGE

1000' RADIUS SHOWN

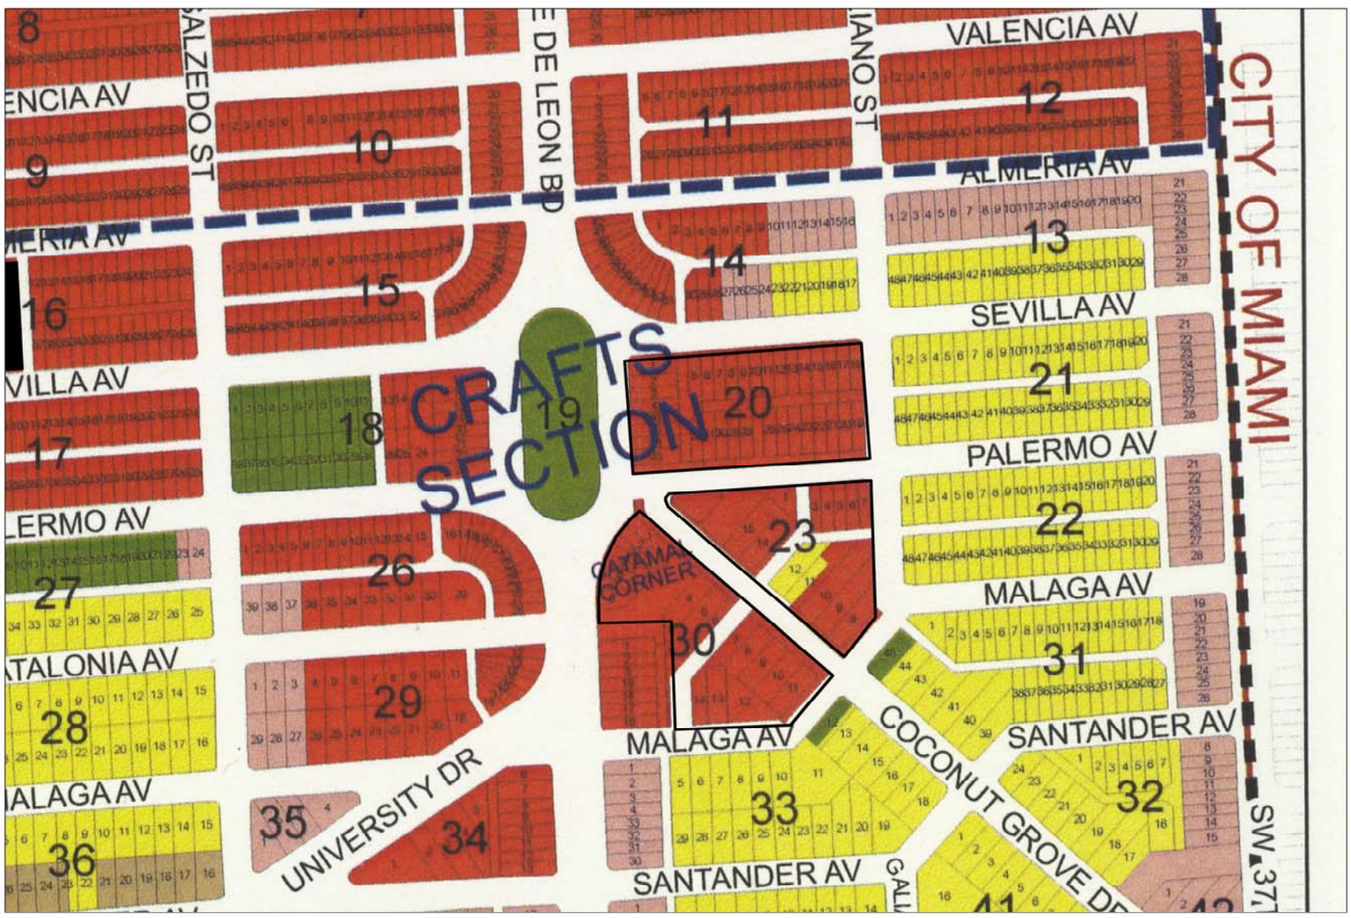

ZONING MAP

These designs and drawings are the copyrighted property of Jorge L. Hernandez Architect, P.A. and may not be reproduced except with specific written consent of the architect.

DRAWING:

DATE:

SHEET:

JORGE L. HERNANDEZ ARCHITECT
DESIGN ARCHITECT
FLORIDA REGISTRATION # 9843
337 Palermo Avenue
Coral Gables, Florida 33134
305.774.0022

PASEO DE LA RIVIERA
1350 South Dixie Highway
Coral Gables, Florida 33146

Gensler
Architect of Record
801 Brickell Avenue Suite 2300
Miami, FL 33131
305.350.7070

BACARDI BUILDING- 2701 LEJEUNE

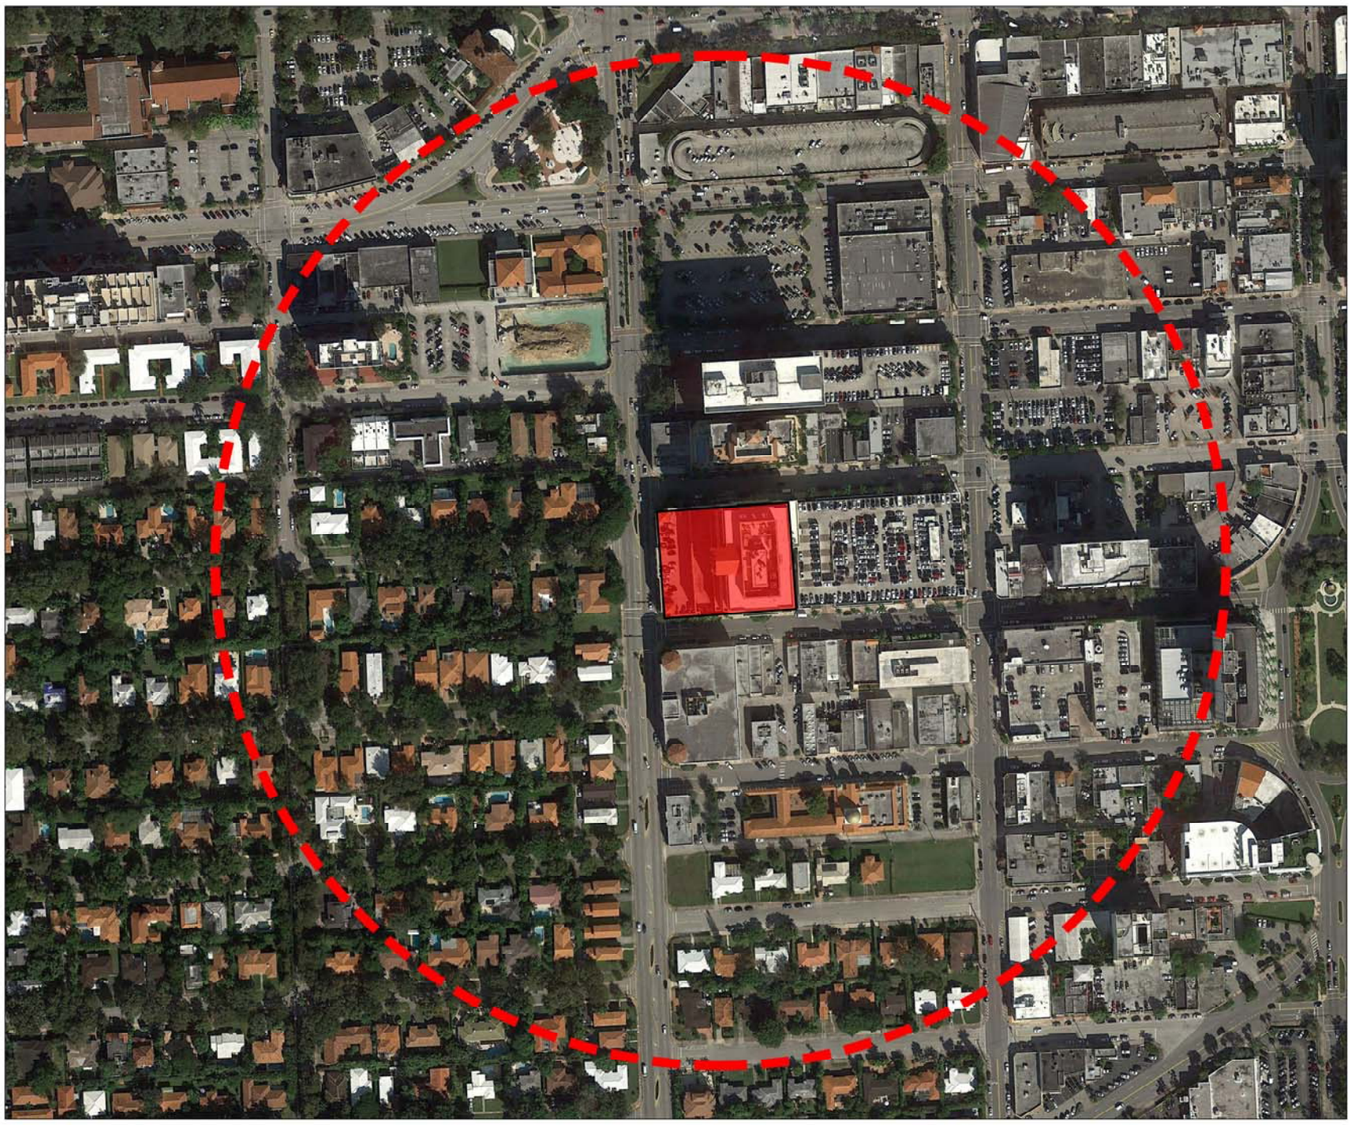

1000' RADIUS SHOWN

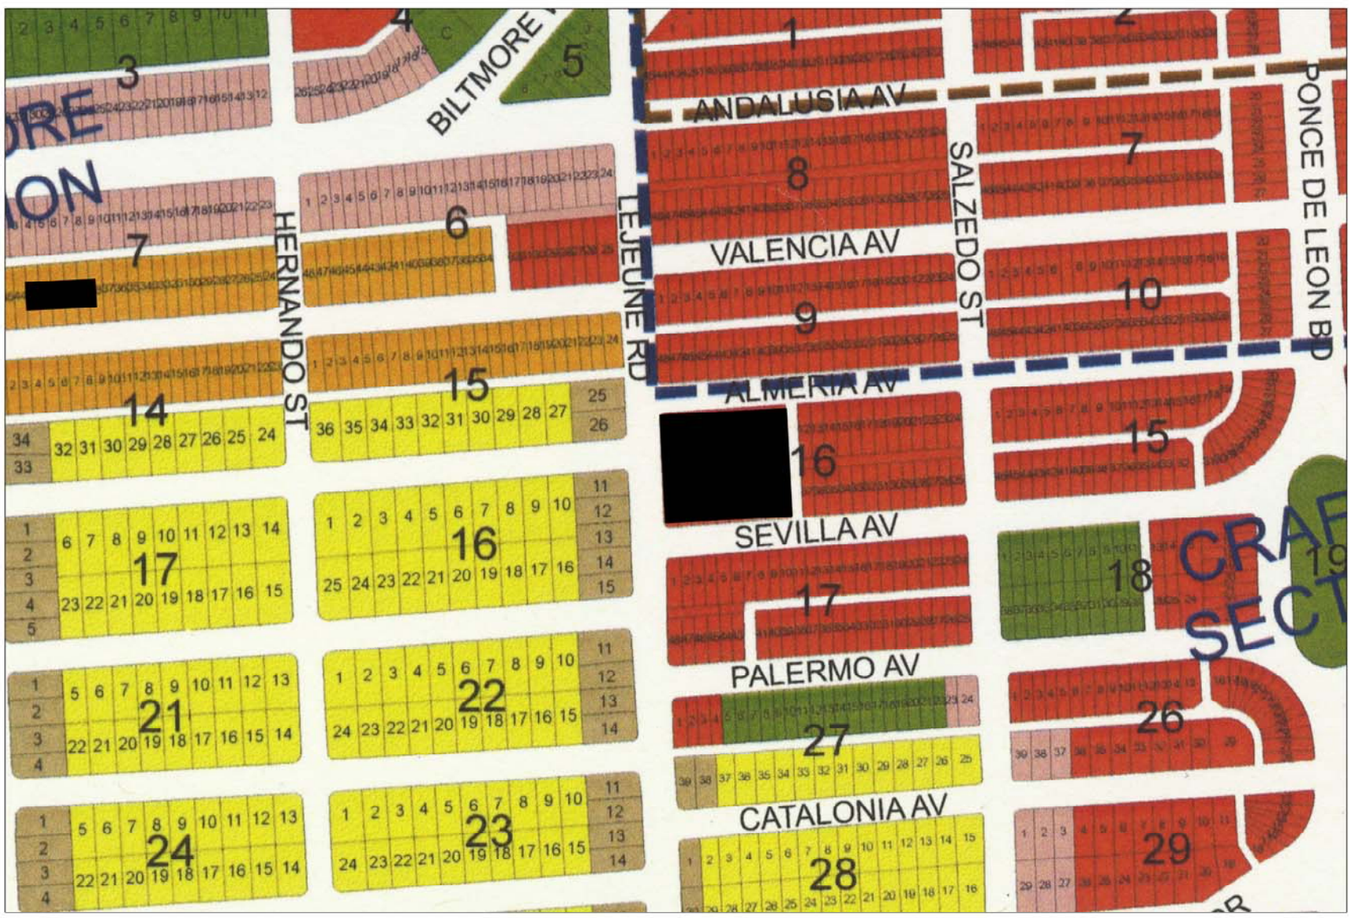

ZONING MAP

These designs and drawings are the copyrighted property of Jorge L. Hernandez Architect, P.A. and may not be reproduced except with specific written consent of the architect.

DRAWING: DATE: SHEET:		**JORGE L. HERNANDEZ ARCHITECT** DESIGN ARCHITECT FLORIDA REGISTRATION # 9843 337 Palermo Avenue Coral Gables, Florida 33134 305.774.0022	**PASEO DE LA RIVIERA** 1350 South Dixie Highway Coral Gables, Florida 33146	**Gensler** Architect of Record 801 Brickell Avenue Suite 2300 Miami, FL 33131 305.350.7070		

396 ALHAMBRA

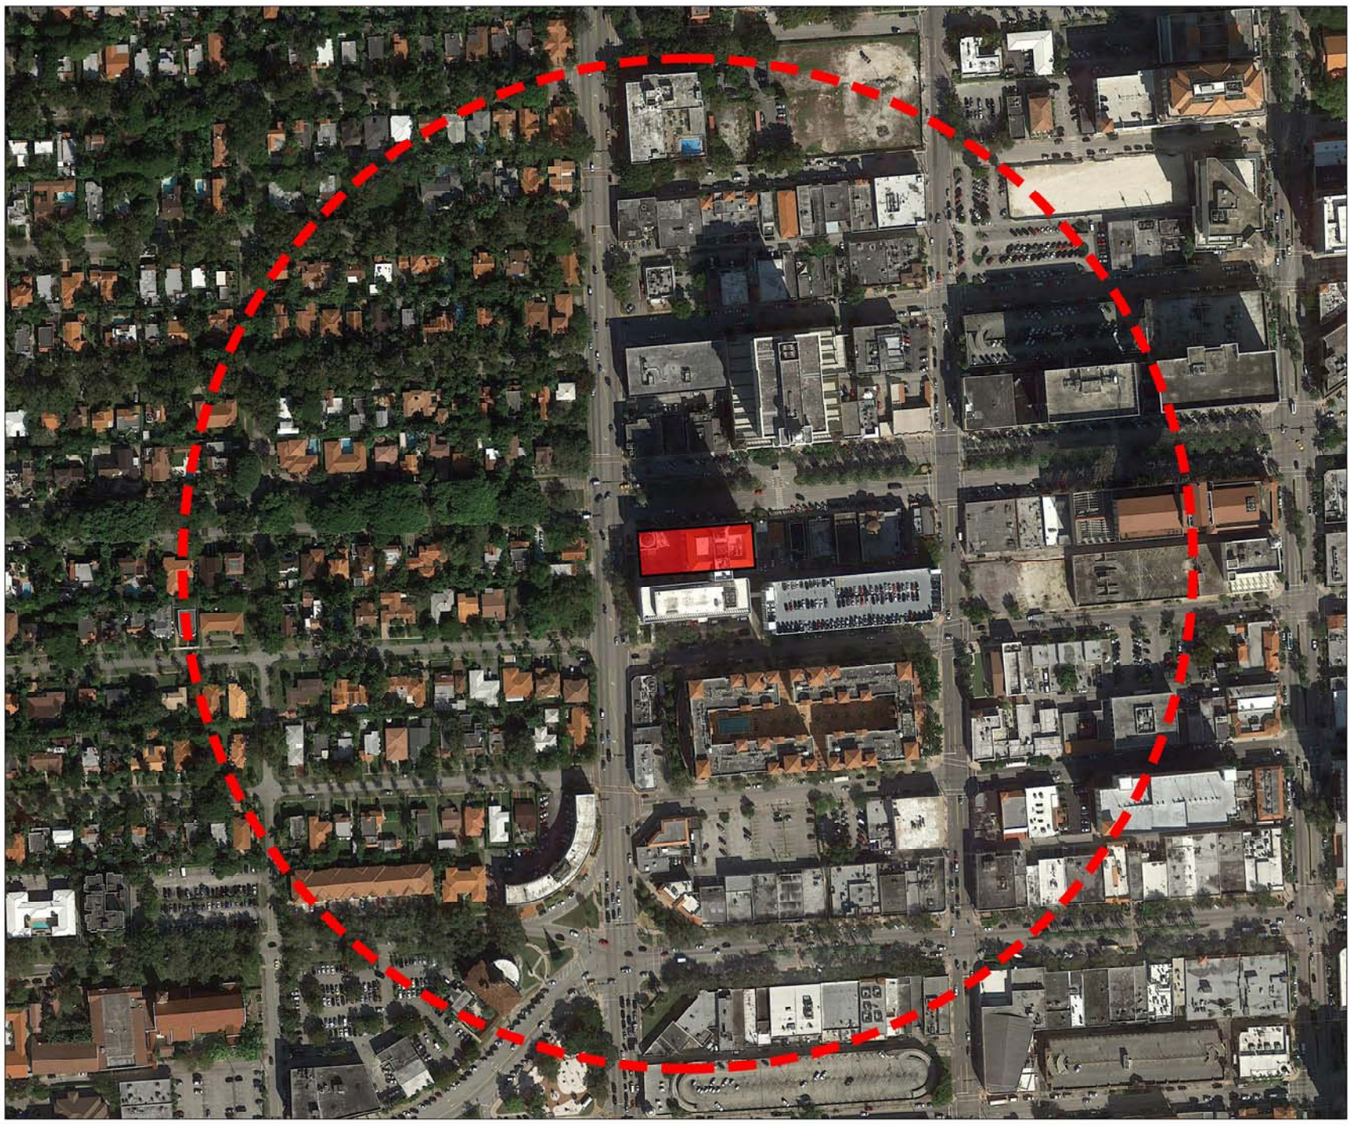

1000' RADIUS SHOWN

ZONING MAP

These designs and drawings are the copyrighted property of Jorge L. Hernandez Architect, P.A. and may not be reproduced except with specific written consent of the architect.

DRAWING:

DATE:

SHEET:

JORGE L. HERNANDEZ ARCHITECT
DESIGN ARCHITECT
FLORIDA REGISTRATION # 9843
337 Palermo Avenue
Coral Gables, Florida 33134
305.774.0022

PASEO DE LA RIVIERA
1350 South Dixie Highway
Coral Gables, Florida 33146

Gensler
Architect of Record
801 Brickell Avenue Suite 2300
Miami, FL 33131
305.350.7070

GABLES CLUB- 10 EDGEWATER DRIVE

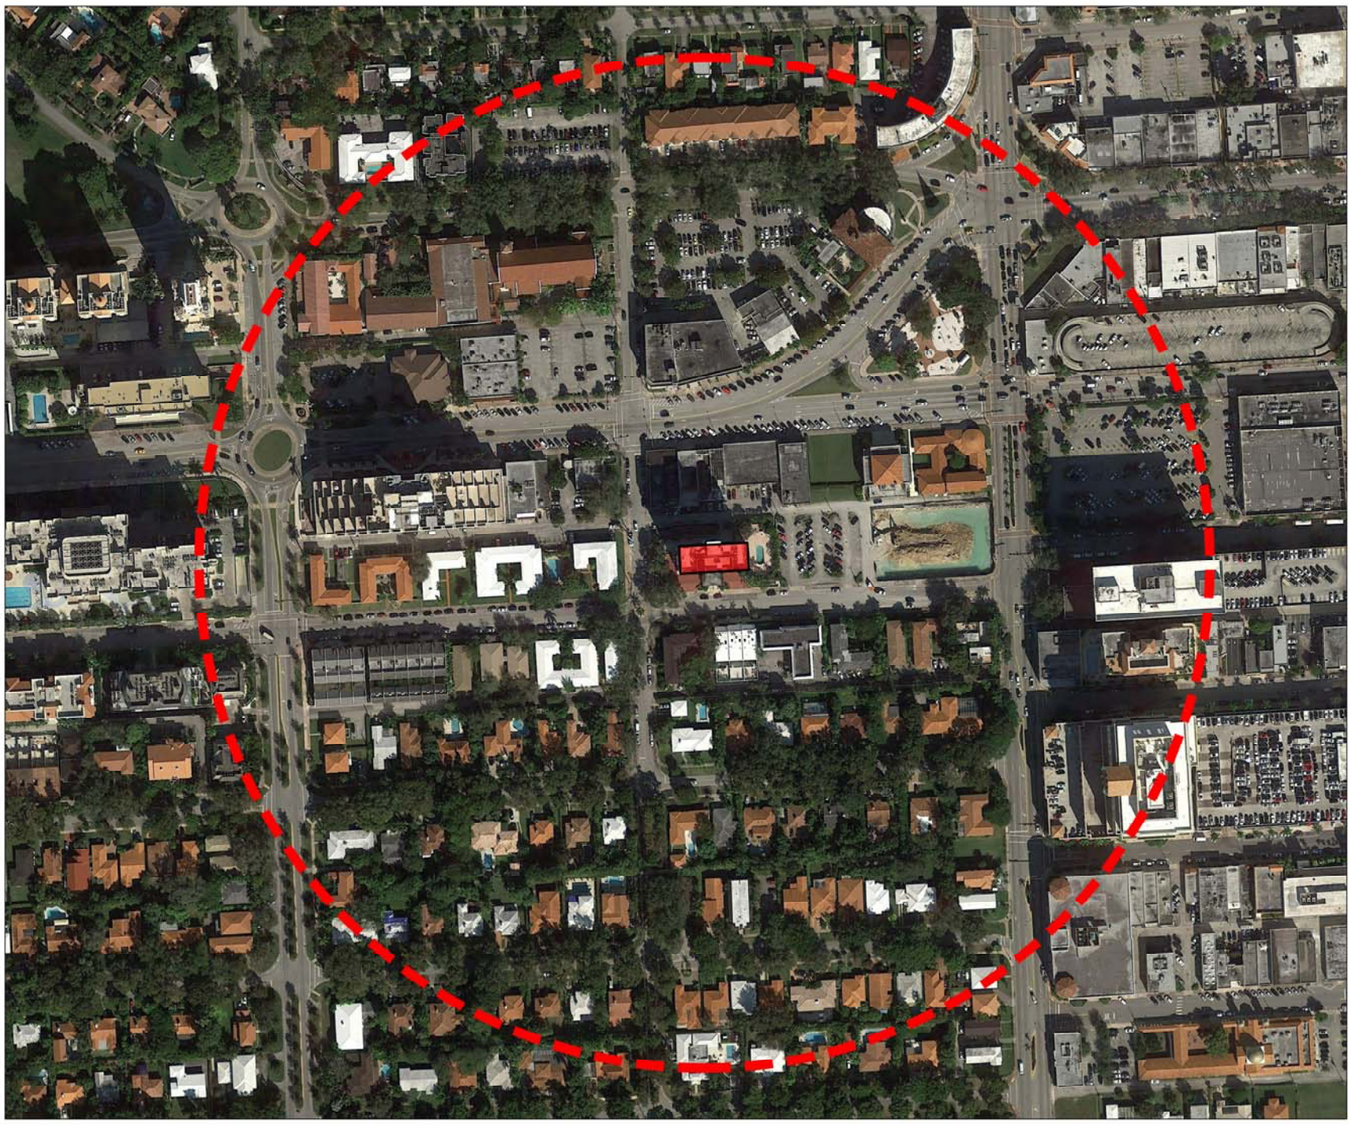

1000' RADIUS SHOWN

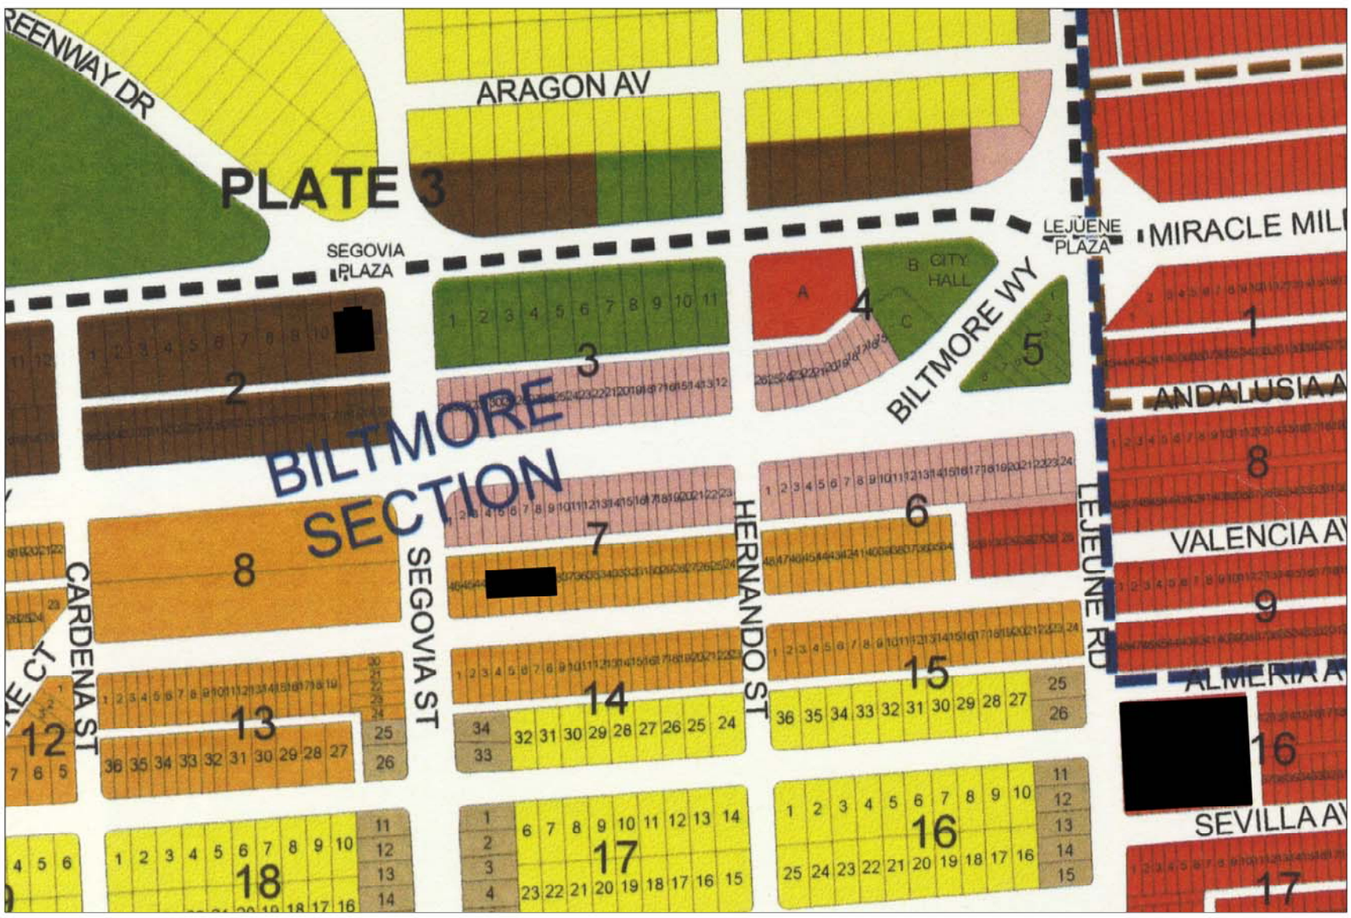

ZONING MAP

These designs and drawings are the copyrighted property of Jorge L. Hernandez Architect, P.A. and may not be reproduced except with specific written consent of the architect.

DRAWING: DATE: SHEET:		**JORGE L. HERNANDEZ ARCHITECT** DESIGN ARCHITECT FLORIDA REGISTRATION # 9843 337 Palermo Avenue Coral Gables, Florida 33134 305.774.0022	**PASEO DE LA RIVIERA** 1350 South Dixie Highway Coral Gables, Florida 33146	**Gensler** Architect of Record 801 Brickell Avenue Suite 2300 Miami, FL 33131 305.350.7070		

SEGOVIA TOWER-600 CORAL WAY

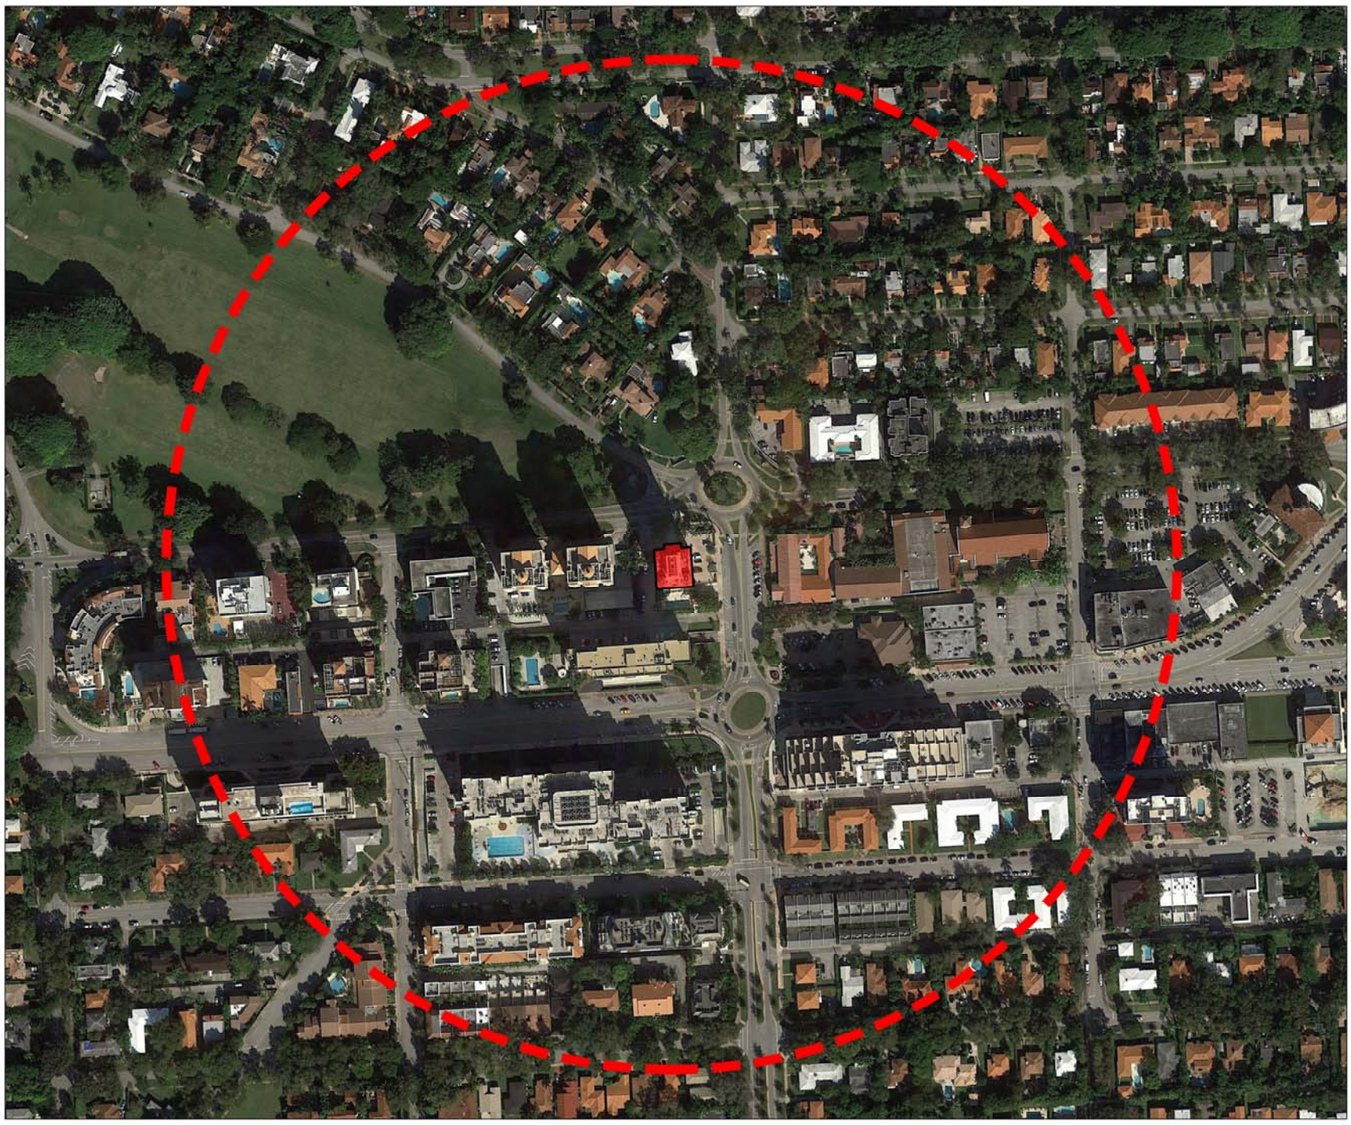

1000' RADIUS SHOWN

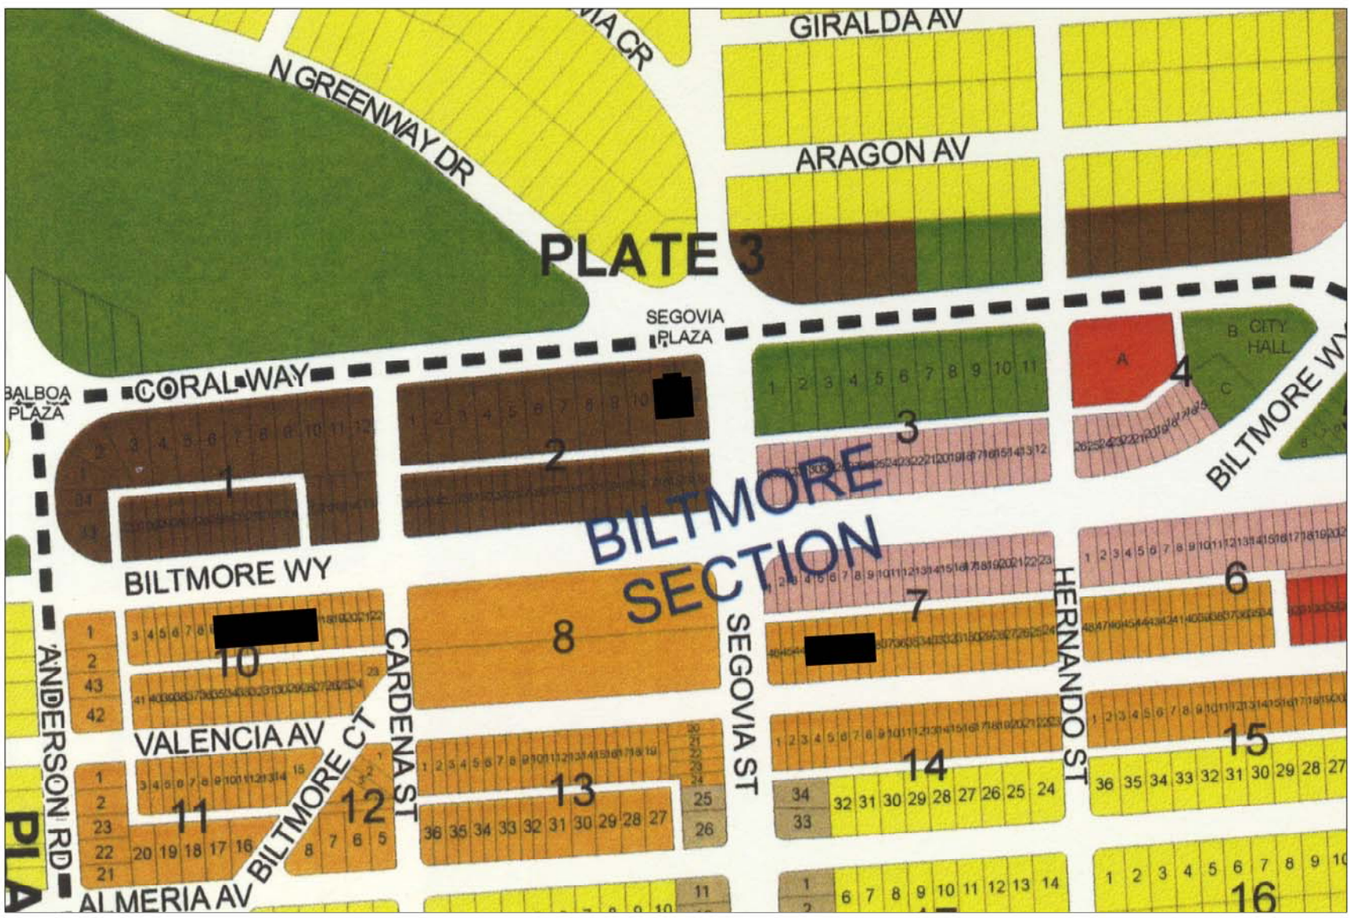

ZONING MAP

These designs and drawings are the copyrighted property of Jorge L. Hernandez Architect, P.A. and may not be reproduced except with specific written consent of the architect.

DRAWING:

DATE:

SHEET:

JORGE L. HERNANDEZ
ARCHITECT
DESIGN ARCHITECT
FLORIDA REGISTRATION # 9843
337 Palermo Avenue
Coral Gables, Florida 33134
305.774.0022

PASEO DE LA RIVIERA
1350 South Dixie Highway
Coral Gables, Florida 33146

Gensler
Architect of Record
801 Brickell Avenue Suite 2300
Miami, FL 33131
305.350.7070

GABLES ON THE GREEN-622 CORAL WAY

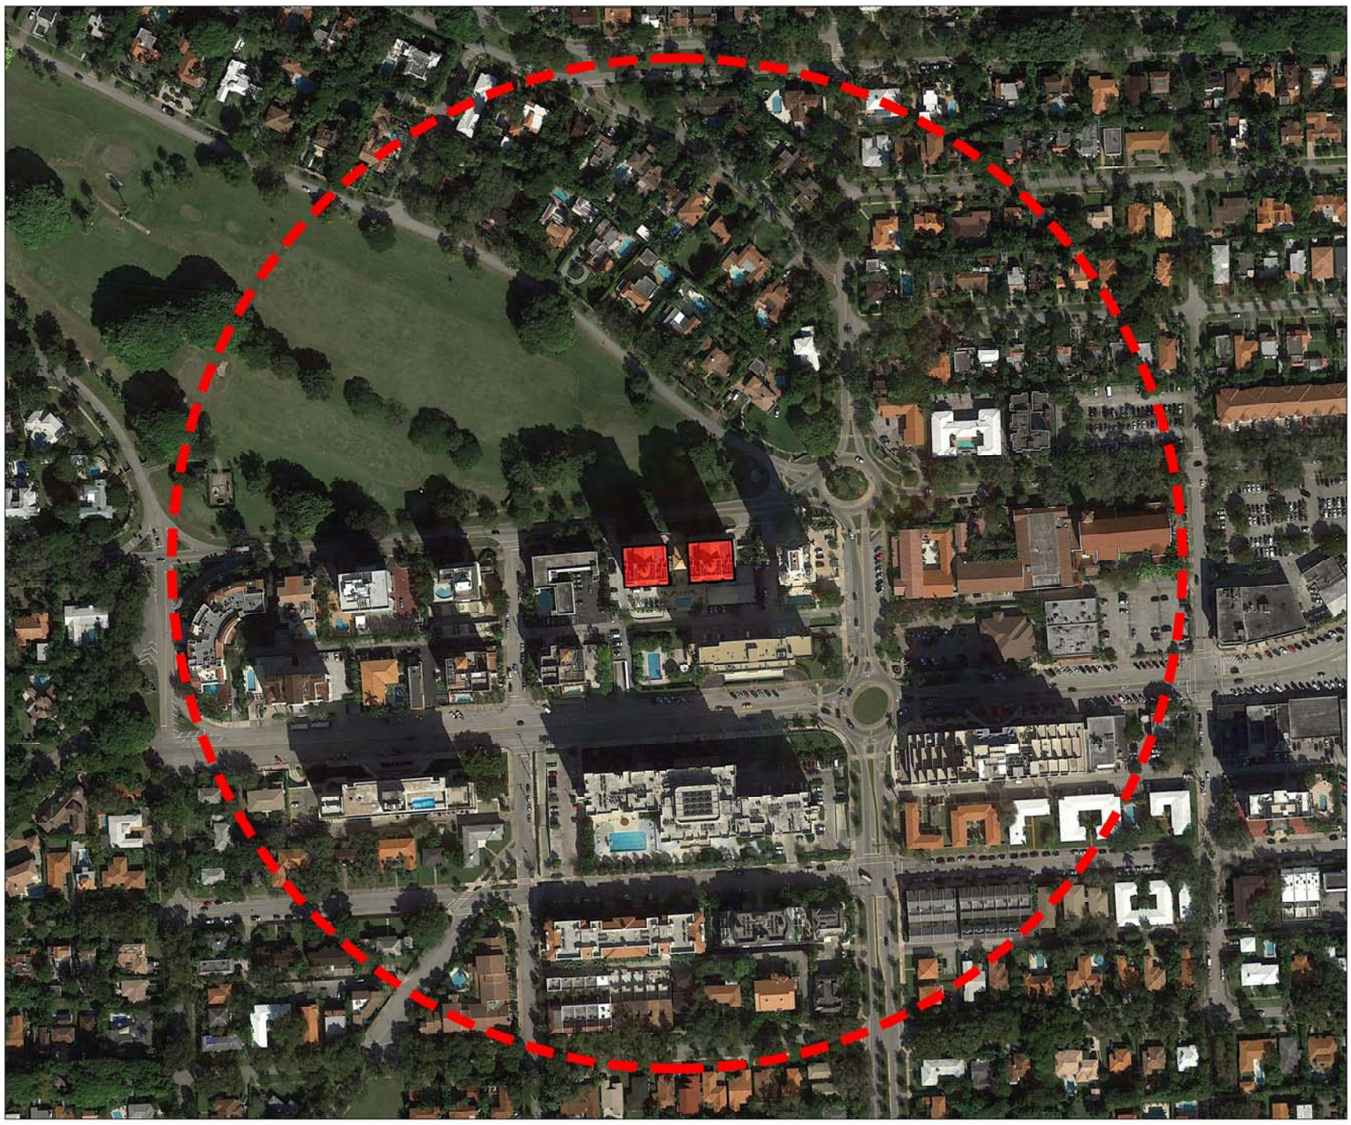

1000' RADIUS SHOWN

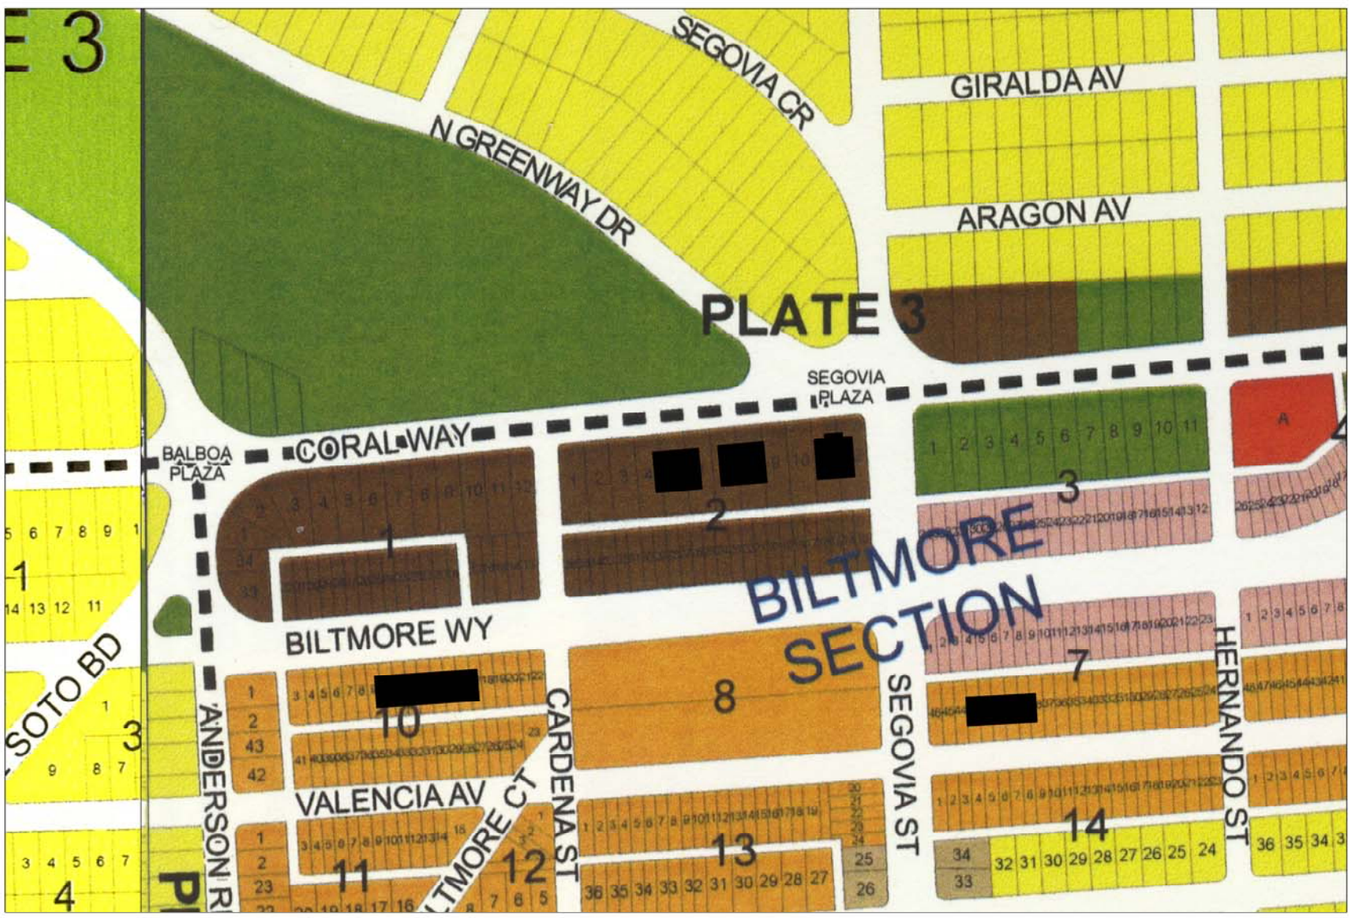

ZONING MAP

These designs and drawings are the copyrighted property of Jorge L. Hernandez Architect, P.A. and may not be reproduced except with specific written consent of the architect.

DRAWING: DATE: SHEET:		**JORGE L. HERNANDEZ ARCHITECT** DESIGN ARCHITECT FLORIDA REGISTRATION # 9843 337 Palermo Avenue Coral Gables, Florida 33134 305.774.0022	**PASEO DE LA RIVIERA** 1350 South Dixie Highway Coral Gables, Florida 33146	**Gensler** Architect of Record 801 Brickell Avenue Suite 2300 Miami, FL 33131 305.350.7070		

DAVID WILLIAMS CONDOMINIUM- 700 BILTMORE WAY

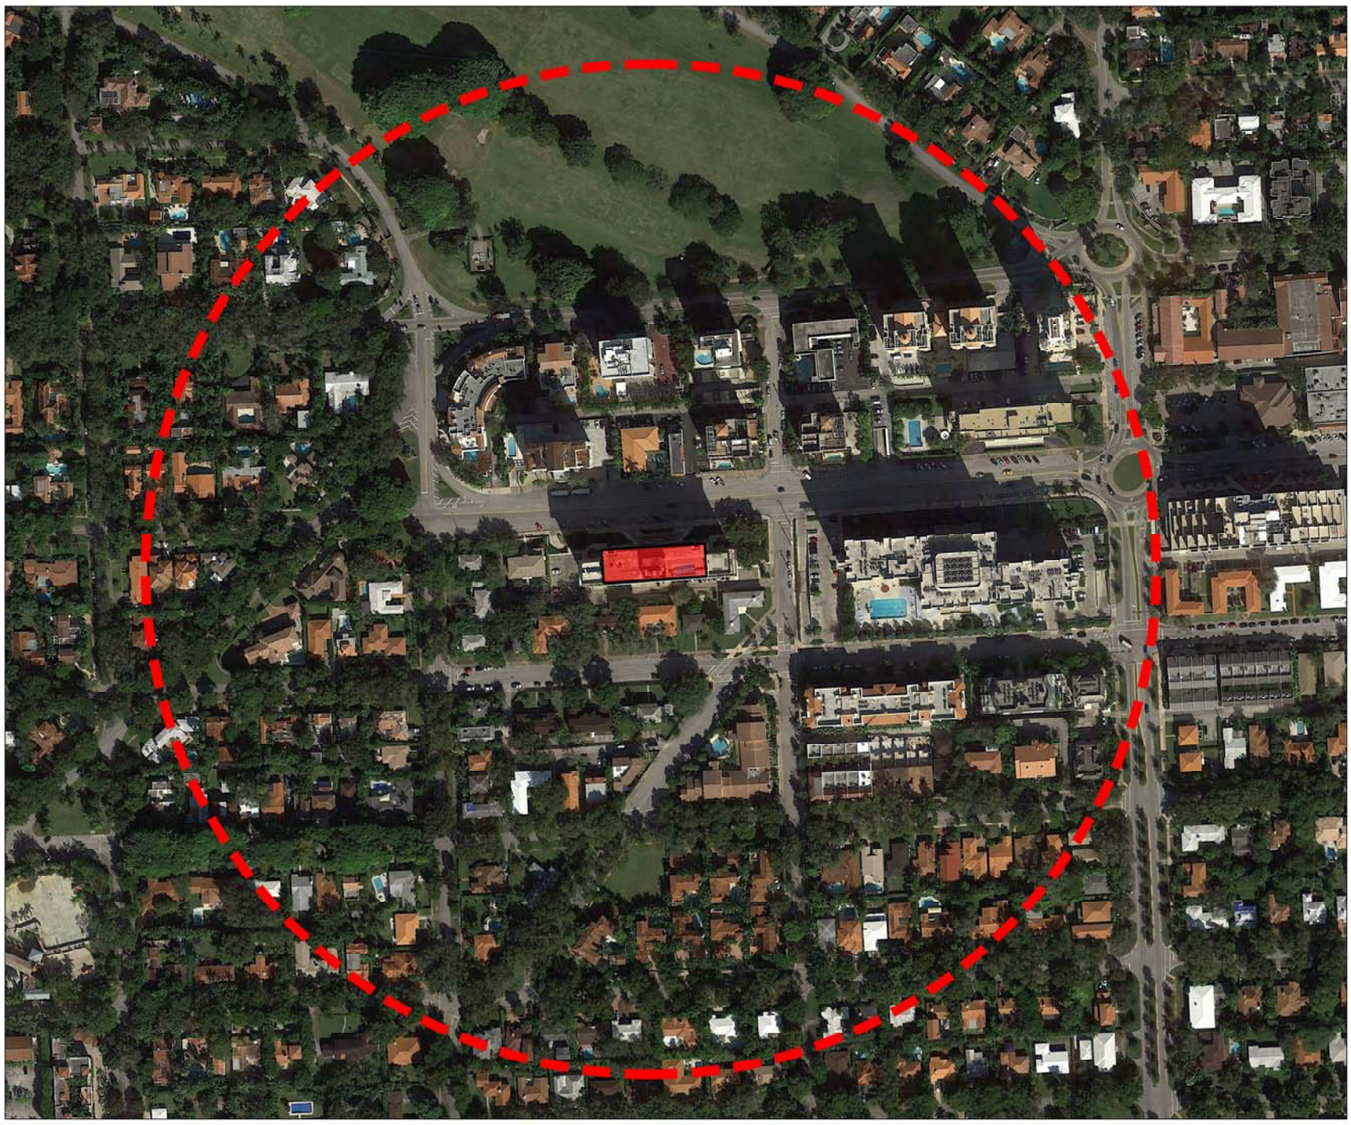

1000' RADIUS SHOWN

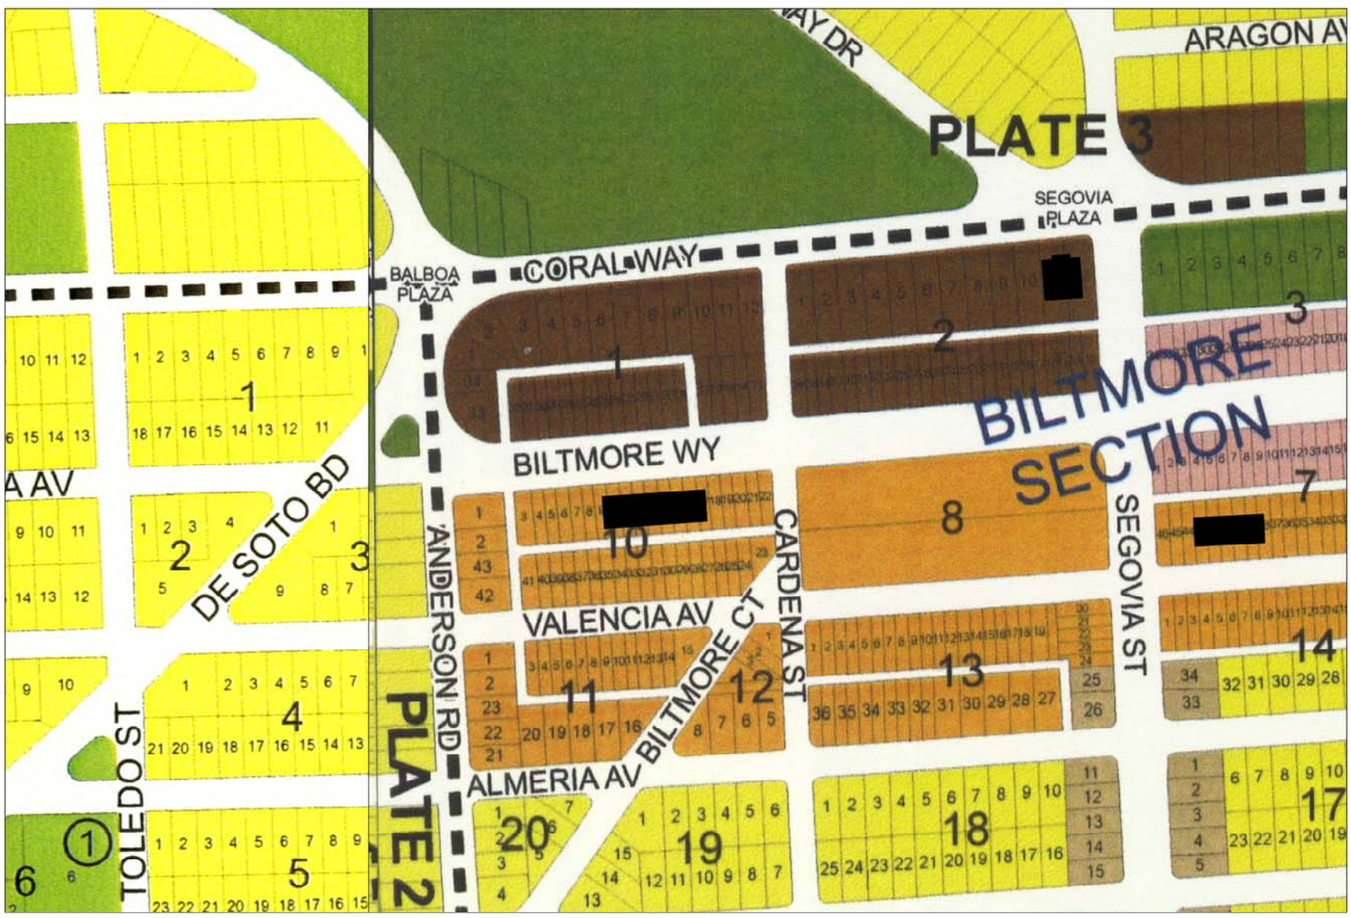

ZONING MAP

These designs and drawings are the copyrighted property of Jorge L. Hernandez Architect, P.A. and may not be reproduced except with specific written consent of the architect.

DRAWING:

DATE:

SHEET:

JORGE L. HERNANDEZ ARCHITECT
DESIGN ARCHITECT
FLORIDA REGISTRATION # 9843
337 Palermo Avenue
Coral Gables, Florida 33134
305.774.0022

PASEO DE LA RIVIERA
1350 South Dixie Highway
Coral Gables, Florida 33146

Gensler
Architect of Record
801 Brickell Avenue Suite 2300
Miami, FL 33131
305.350.7070

GABLES CLUB-10 EDGEWATER DRIVE

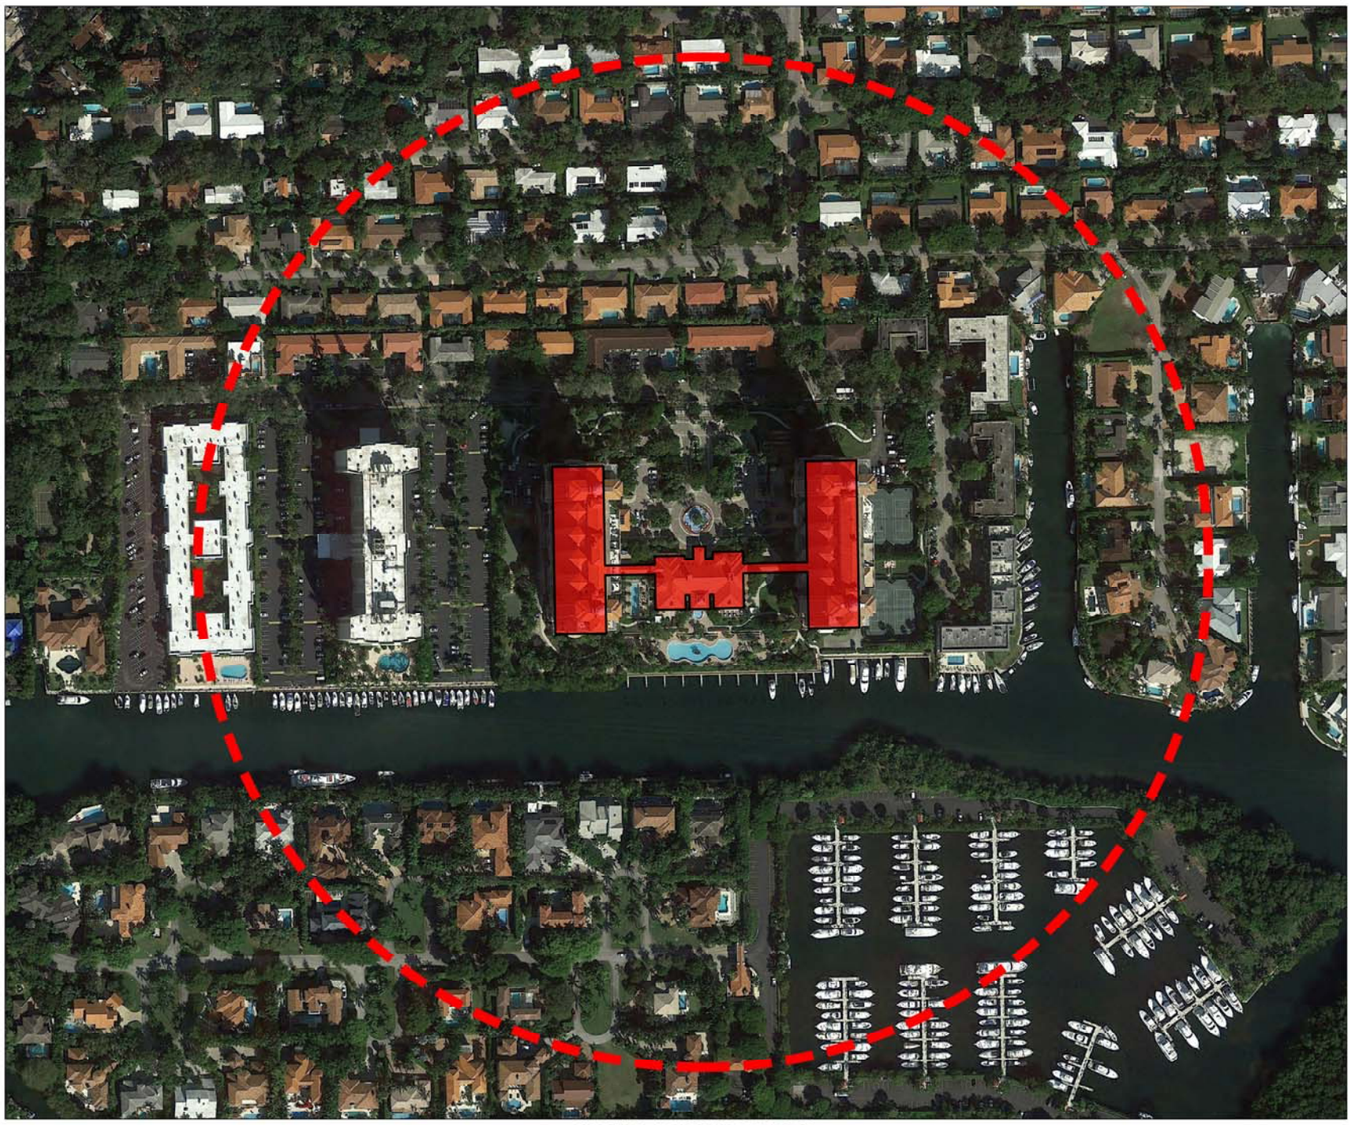

1000' RADIUS SHOWN

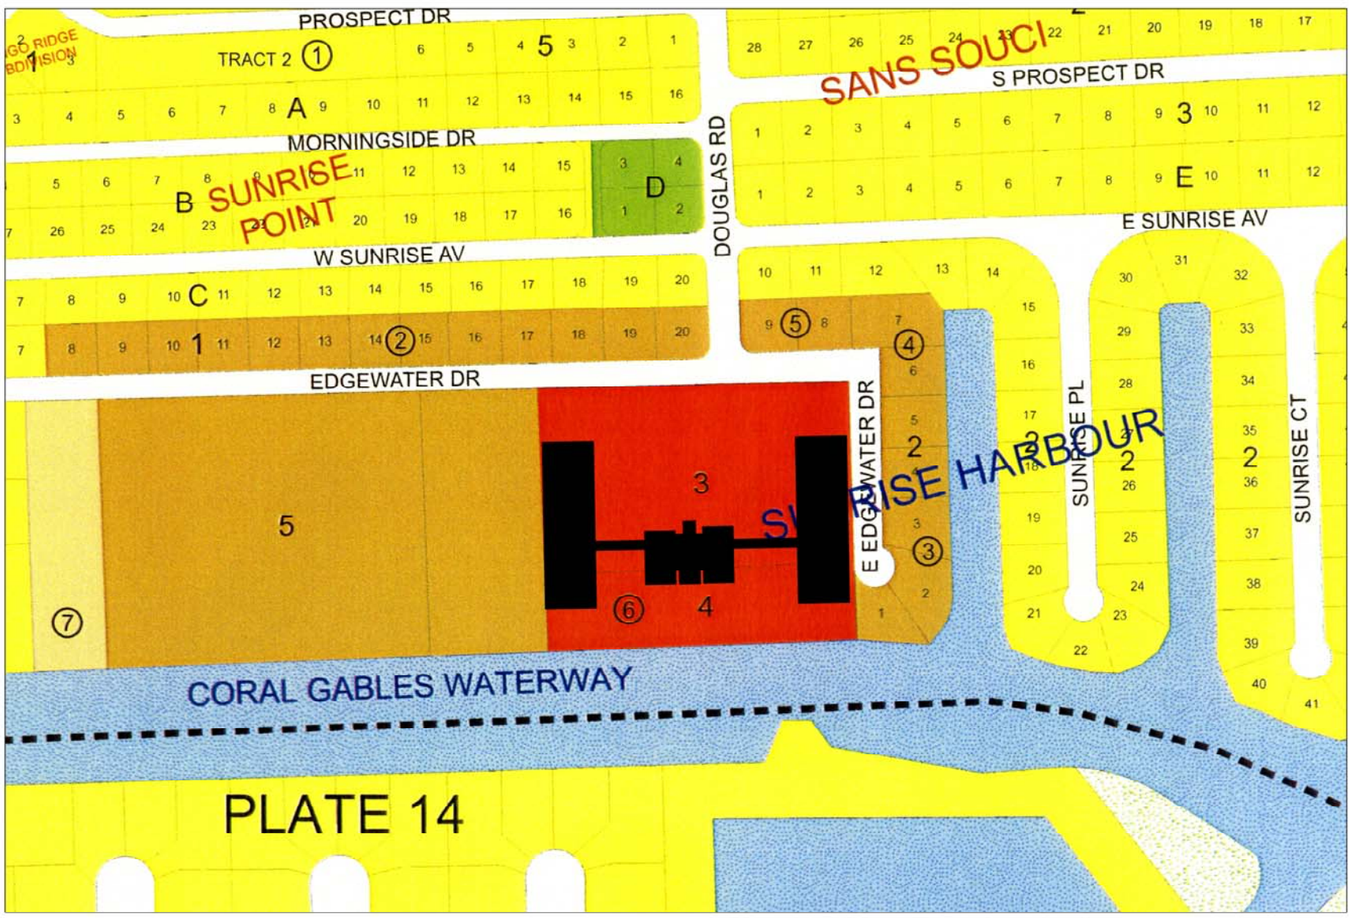

ZONING MAP

These designs and drawings are the copyrighted property of Jorge L. Hernandez Architect, P.A. and may not be reproduced except with specific written consent of the architect.

DRAWING: DATE: SHEET:		**JORGE L. HERNANDEZ ARCHITECT** DESIGN ARCHITECT FLORIDA REGISTRATION # 9843 337 Palermo Avenue Coral Gables, Florida 33134 305.774.0022	**PASEO DE LA RIVIERA** 1350 South Dixie Highway Coral Gables, Florida 33146	**Gensler** Architect of Record 801 Brickell Avenue Suite 2300 Miami, FL 33131 305.350.7070		

GABLES WATERWAY TOWERS- 90 EDGEWATER

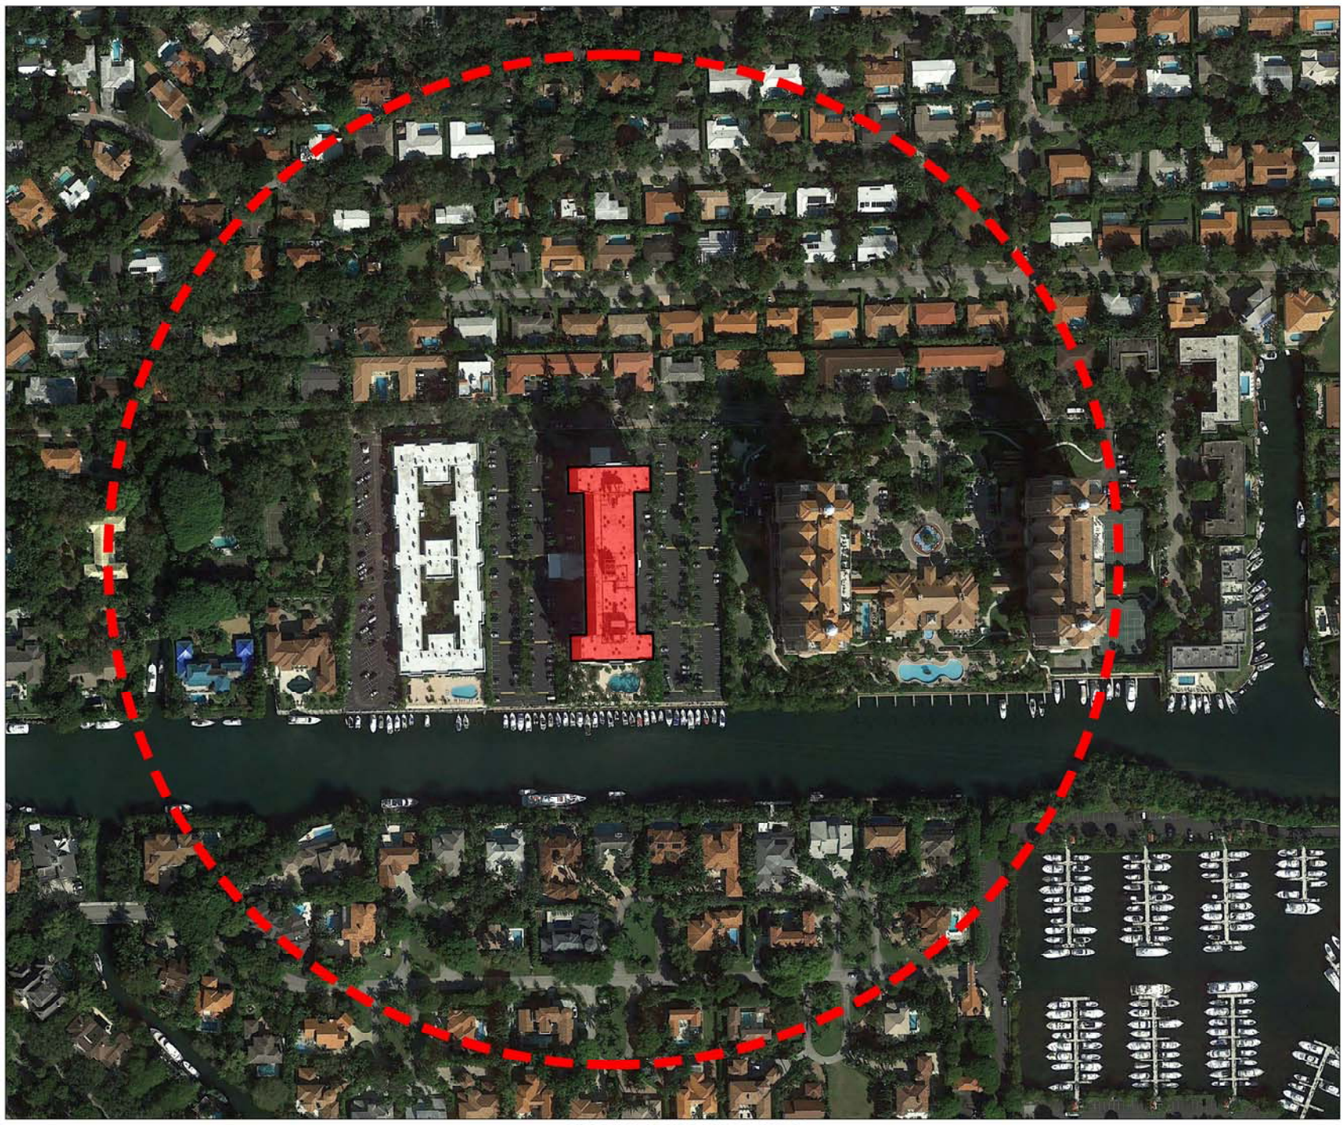

1000' RADIUS SHOWN

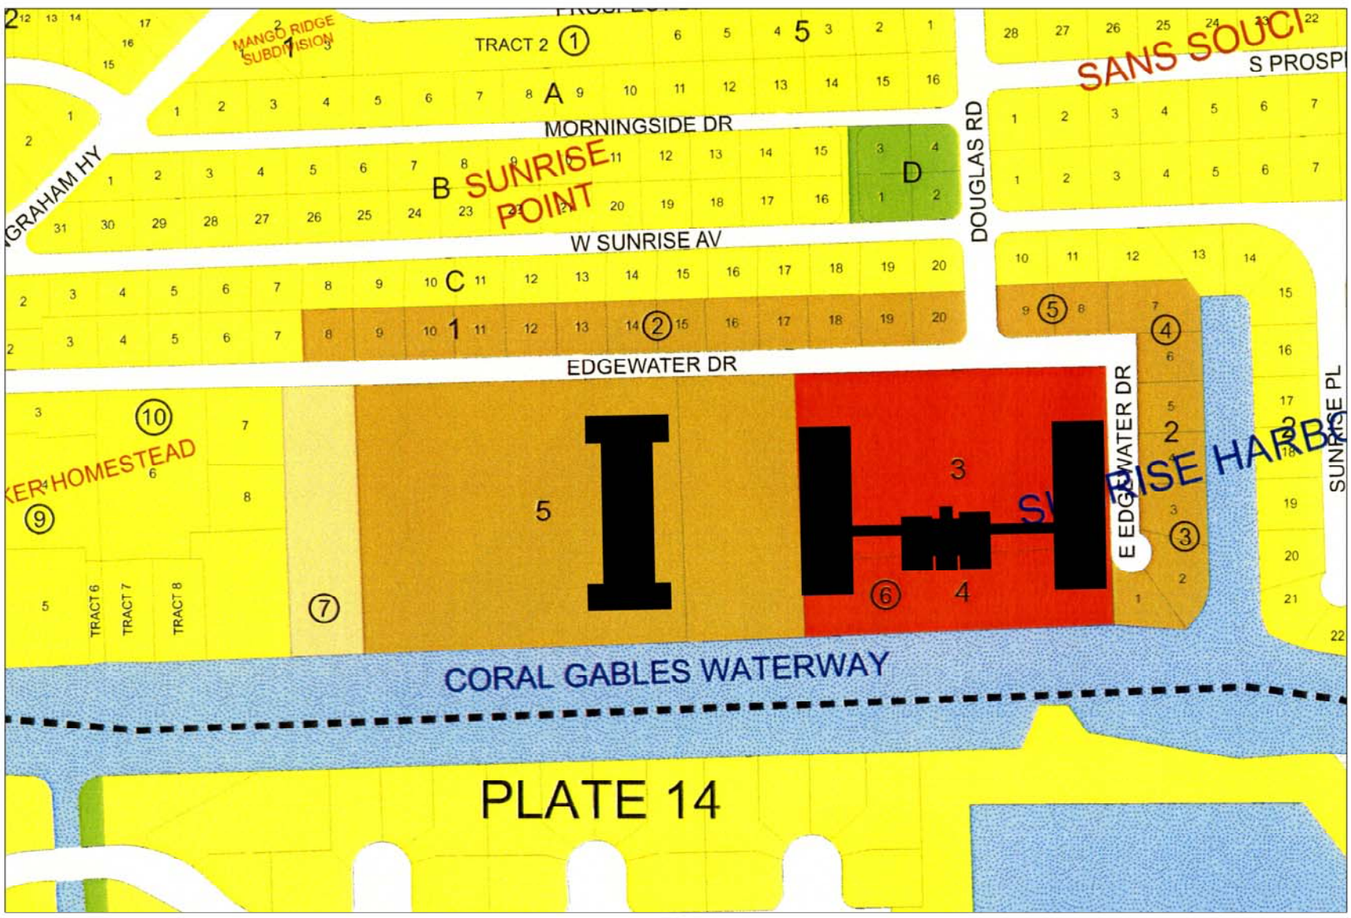

ZONING MAP

These designs and drawings are the copyrighted property of Jorge L. Hernandez Architect, P.A. and may not be reproduced except with specific written consent of the architect.

DRAWING: DATE: SHEET:		**JORGE L. HERNANDEZ ARCHITECT** DESIGN ARCHITECT FLORIDA REGISTRATION # 9843 337 Palermo Avenue Coral Gables, Florida 33134 305.774.0022	**PASEO DE LA RIVIERA** 1350 South Dixie Highway Coral Gables, Florida 33146	**Gensler** Architect of Record 801 Brickell Avenue Suite 2300 Miami, FL 33131 305.350.7070		

SCALE COMPARISONS OF THE PASEO DE LA RIVIERA WITH KNOWN URBAN PLACES (PAGE 2)

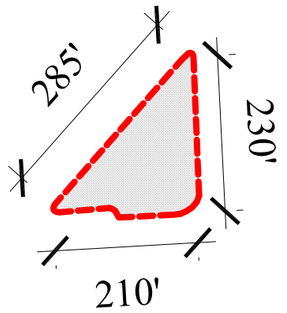

MERRICK PARK

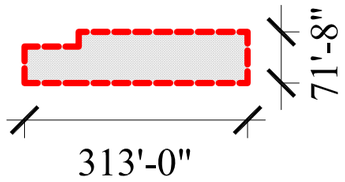

PASEO DE LA RIVIERA

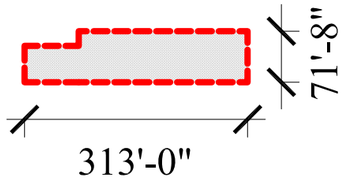

PASEO DE LA RIVIERA

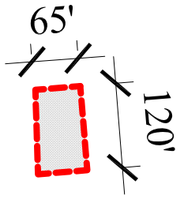

C.G. MUSEUM PLAZA

SCALE COMPARISON - MERRICK PARK AND THE PASEO DE LA RIVIERA

SCALE COMPARISON - PLAZA OF CORAL GABLES MUSEUM WITH PASEO DE LA RIVIERA

These designs and drawings are the copyrighted property of Jorge L. Hernandez Architect, P.A. and may not be reproduced except with specific written consent of the architect.

Gensler
Architect of Record
801 Brickell Avenue Suite 2300
Miami, FL 33131
305.350.7070

PASEO DE LA RIVIERA
1350 South Dixie Highway
Coral Gables, Florida 33146

JORGE L. HERNANDEZ
ARCHITECT
DESIGN ARCHITECT
FLORIDA REGISTRATION # 9843
337 Palermo Avenue
Coral Gables, Florida 33134
305.774.0022

DRAWING: INSPIRATION
TYPOLOGY
DATE: 12.03.14

SHEET: SP-1.1c

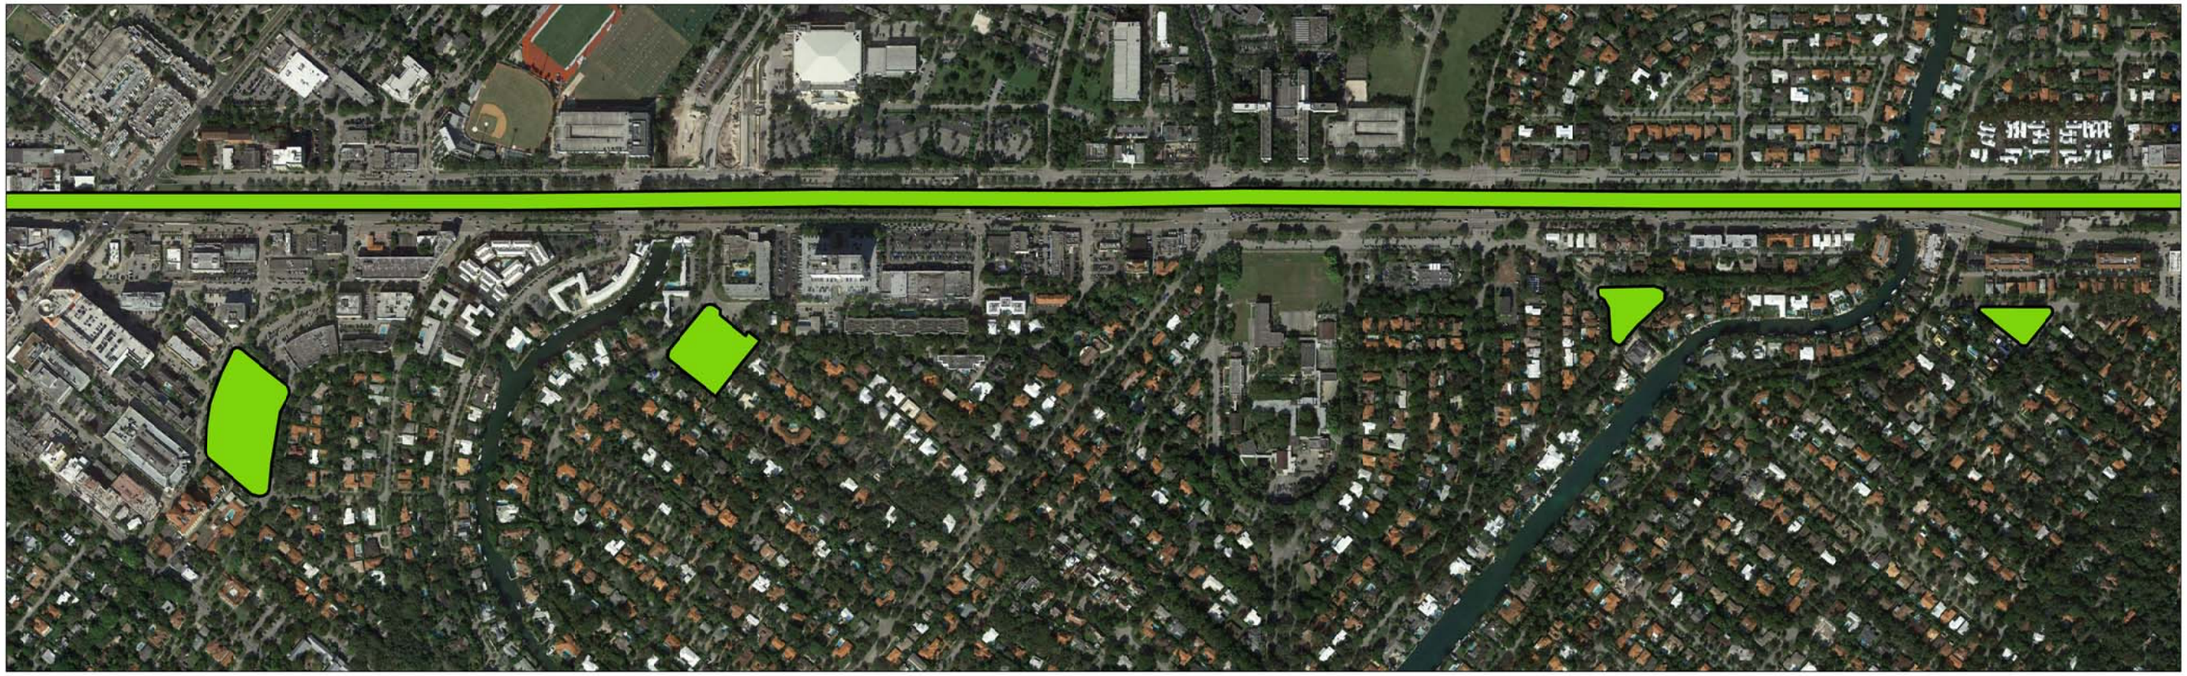

US.1 CORRIDOR

RIVIERA PARK

JAYCEE PARK

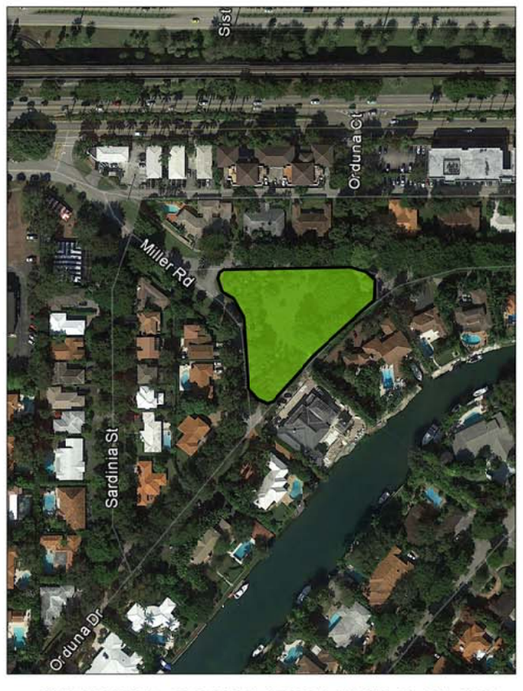

ORDUNA DRIVE TRIANGLE PARK

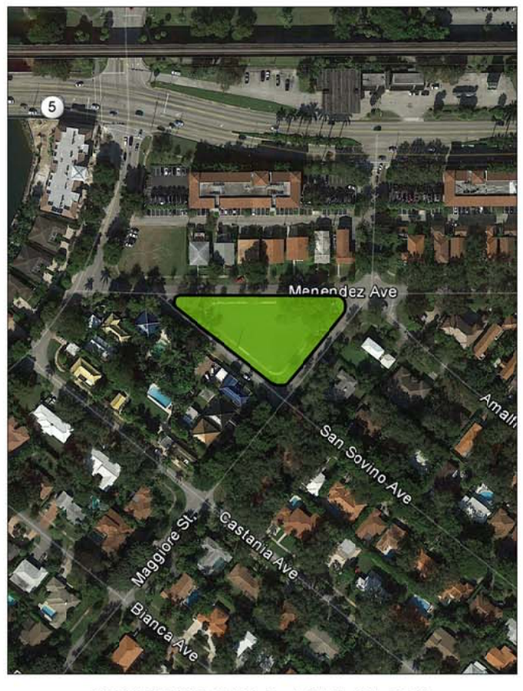

CHINESE VILLAGE PARK

POCKET PARKS AS TRANSITIONS ALONG THE US.1 CORRIDOR

These designs and drawings are the copyrighted property of Jorge L. Hernandez Architect, P.A. and may not be reproduced except with specific written consent of the architect.

Gensler
Architect of Record
800 Brickell Avenue, Suite 2300
Miami, FL 33131
305.350.7070

PASEO DE LA RIVIERA
1350 South Dixie Highway
Coral Gables, Florida 33146

JORGE L. HERNANDEZ
ARCHITECT
DESIGN ARCHITECT
FLORIDA REGISTRATION #9843
3737 Thomas Avenue, Suite 203
Coral Gables, Florida 33134
305.774.0922

DRAWING:
DATE:
SHEET:

1221 S ALHAMBRA CIR
1228 ALFONSO AVE
1227 ALFONSO AVE
1233 ANDORA AVE
1236 PLACETAS AVE
1233 PLACETAS AVE
1232 ADUANA AVE
1233 ADUANA AVE
1232 MANATI AVE

S. ALHAMBRA
MAHI WATERWAY
RIVIERA NEIGHBORHOOD
JAYCEE PARK
HARDEE-MADRUGA INTERSECTION
PASEO DE LA RIVIERA
S DIXIE HIGHWAY
METRORAIL
PONCE DE LEON
UNIVERSITY OF MIAMI

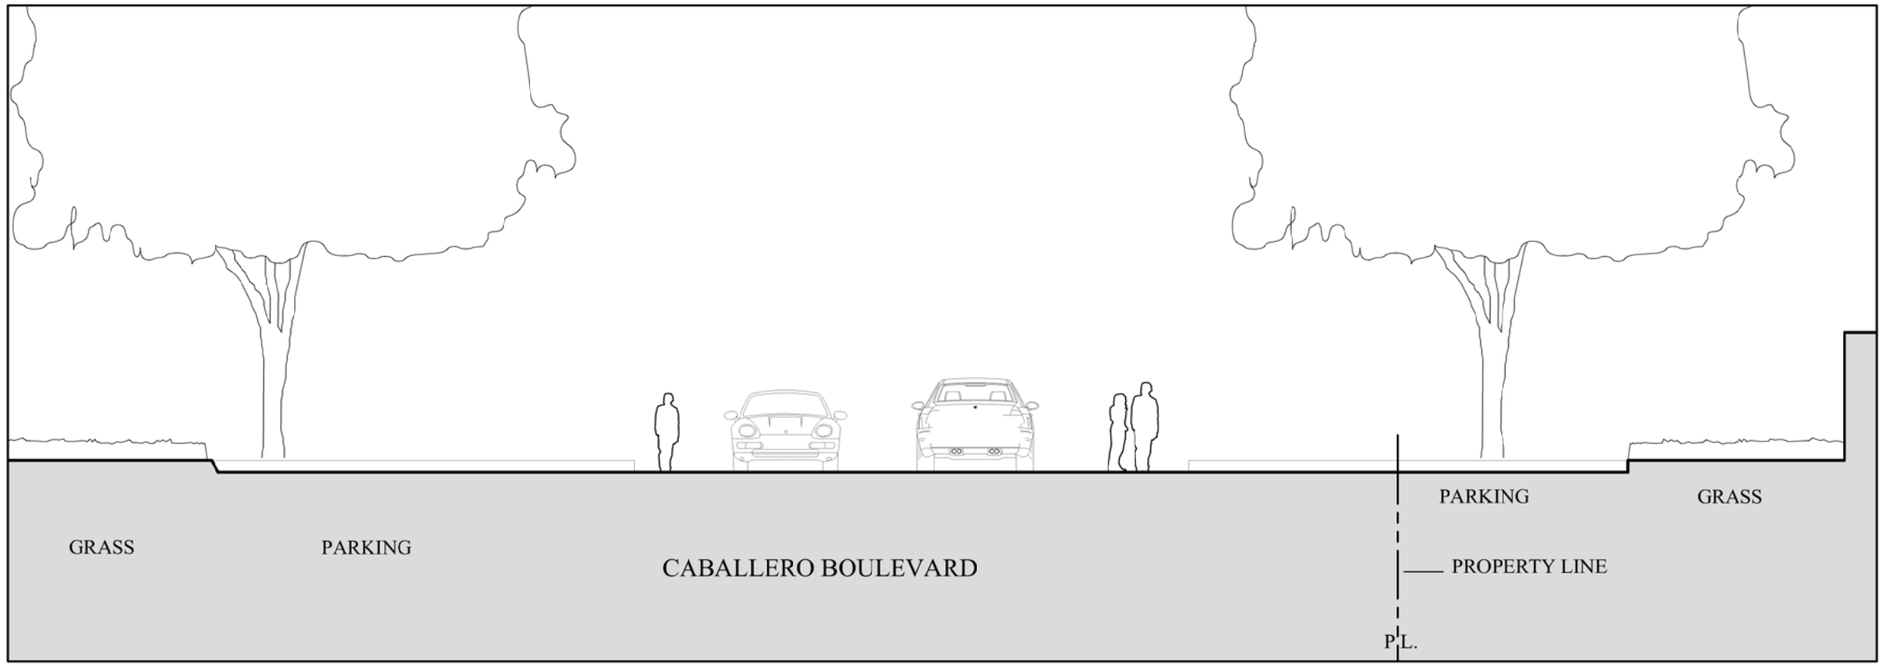

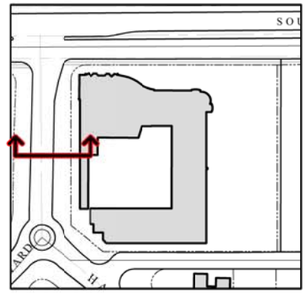

SECTION THROUGH CABALLERO EXISTING

SCALE: 3/32" = 1'-0"

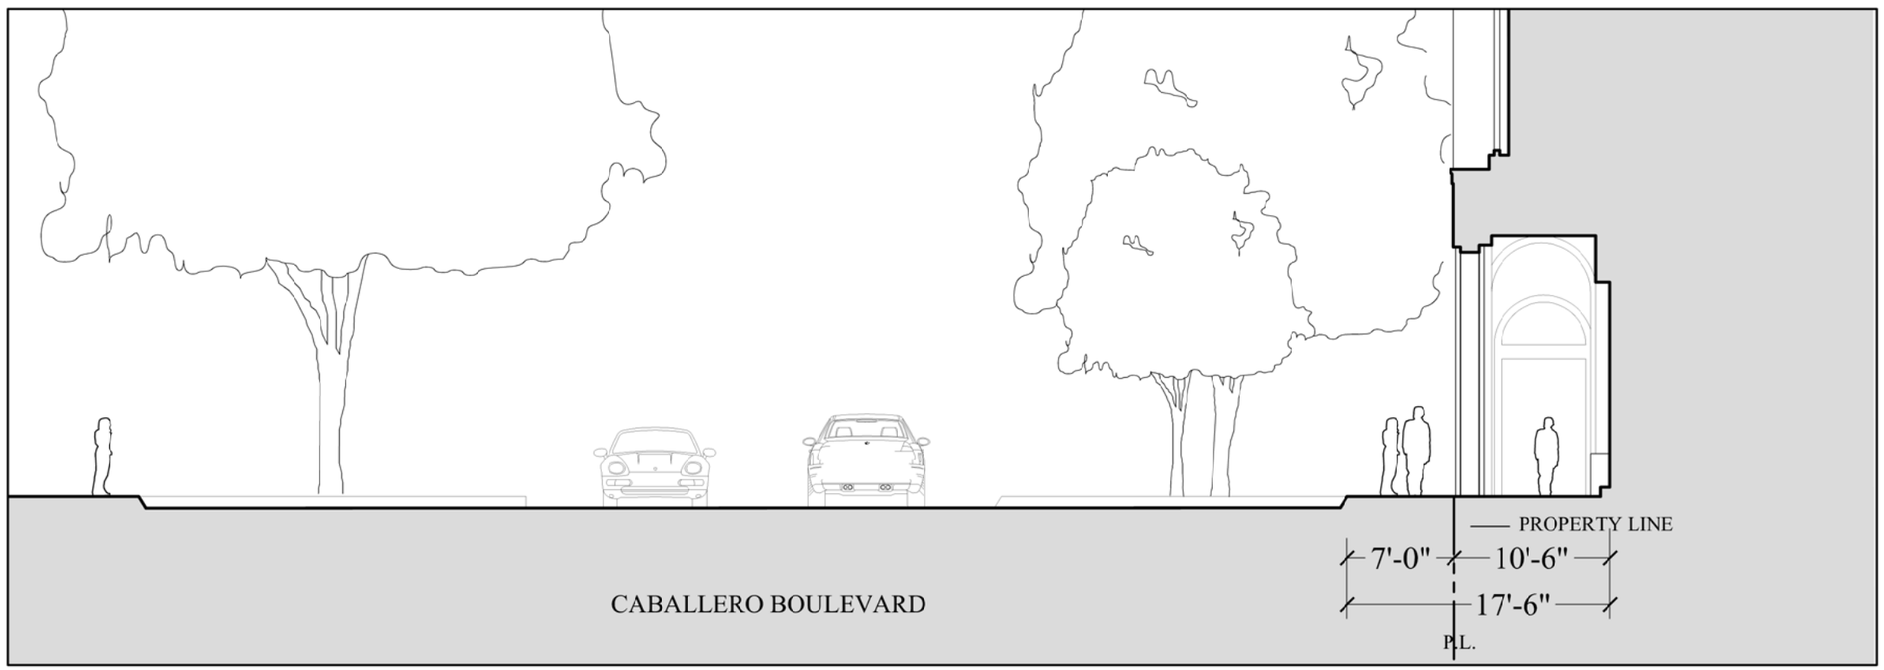

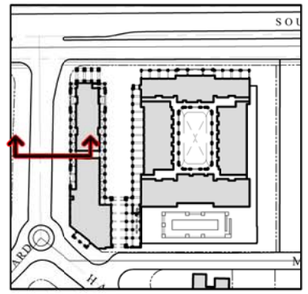

SECTION THROUGH CABALLERO BOULEVARD

SCALE: 3/32" = 1'-0"

PEDESTRIAN REALM CONTRIBUTIONS FROM PRIVATE SETBACKS

These designs and drawings are the copyrighted property of Jorge L. Hernandez Architect, P.A. and may not be reproduced except with specific written consent of the architect.

Gensler
Architect of Record
801 Brickell Avenue, Suite 2300
Miami, FL 33131
305.350.7070

PASEO DE LA RIVIERA
1350 South Dixie Highway
Coral Gables, Florida 33146

JORGE L. HERNANDEZ
ARCHITECT
DESIGN ARCHITECT
FLORIDA REGISTRATION #9843
1320 Blue Water Trail
Coral Gables, Florida 33134
305.774.0022

DRAWING:

DATE:

SHEET:

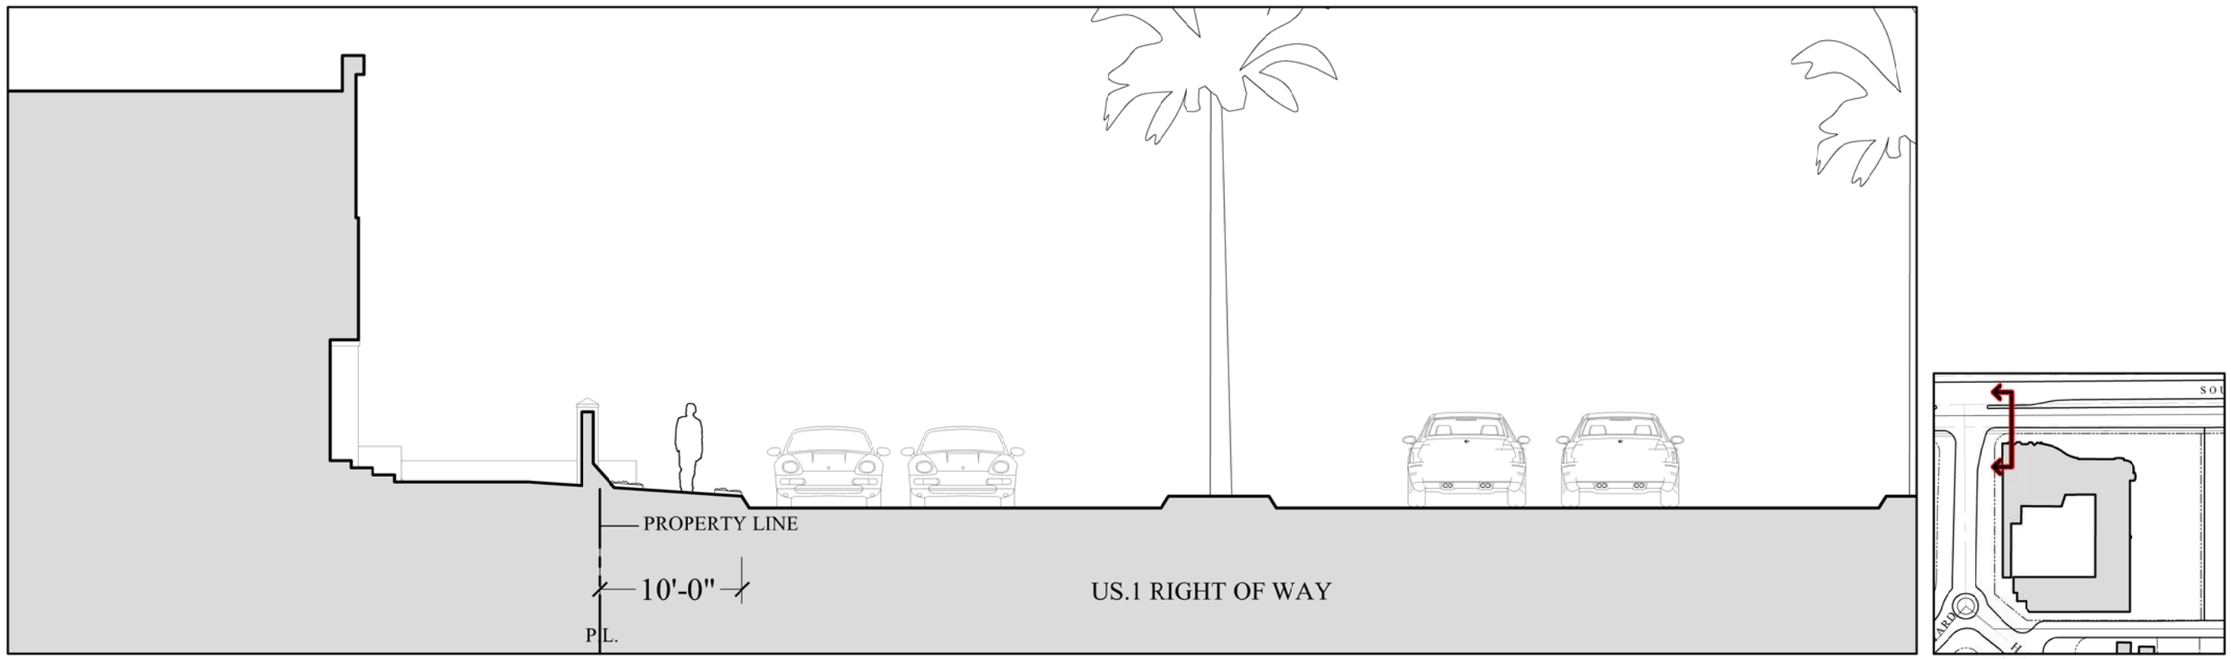

SECTION THROUGH EXISTING CONDITION IN FRONT OF HOLIDAY INN

SCALE: 3/32" = 1'-0"

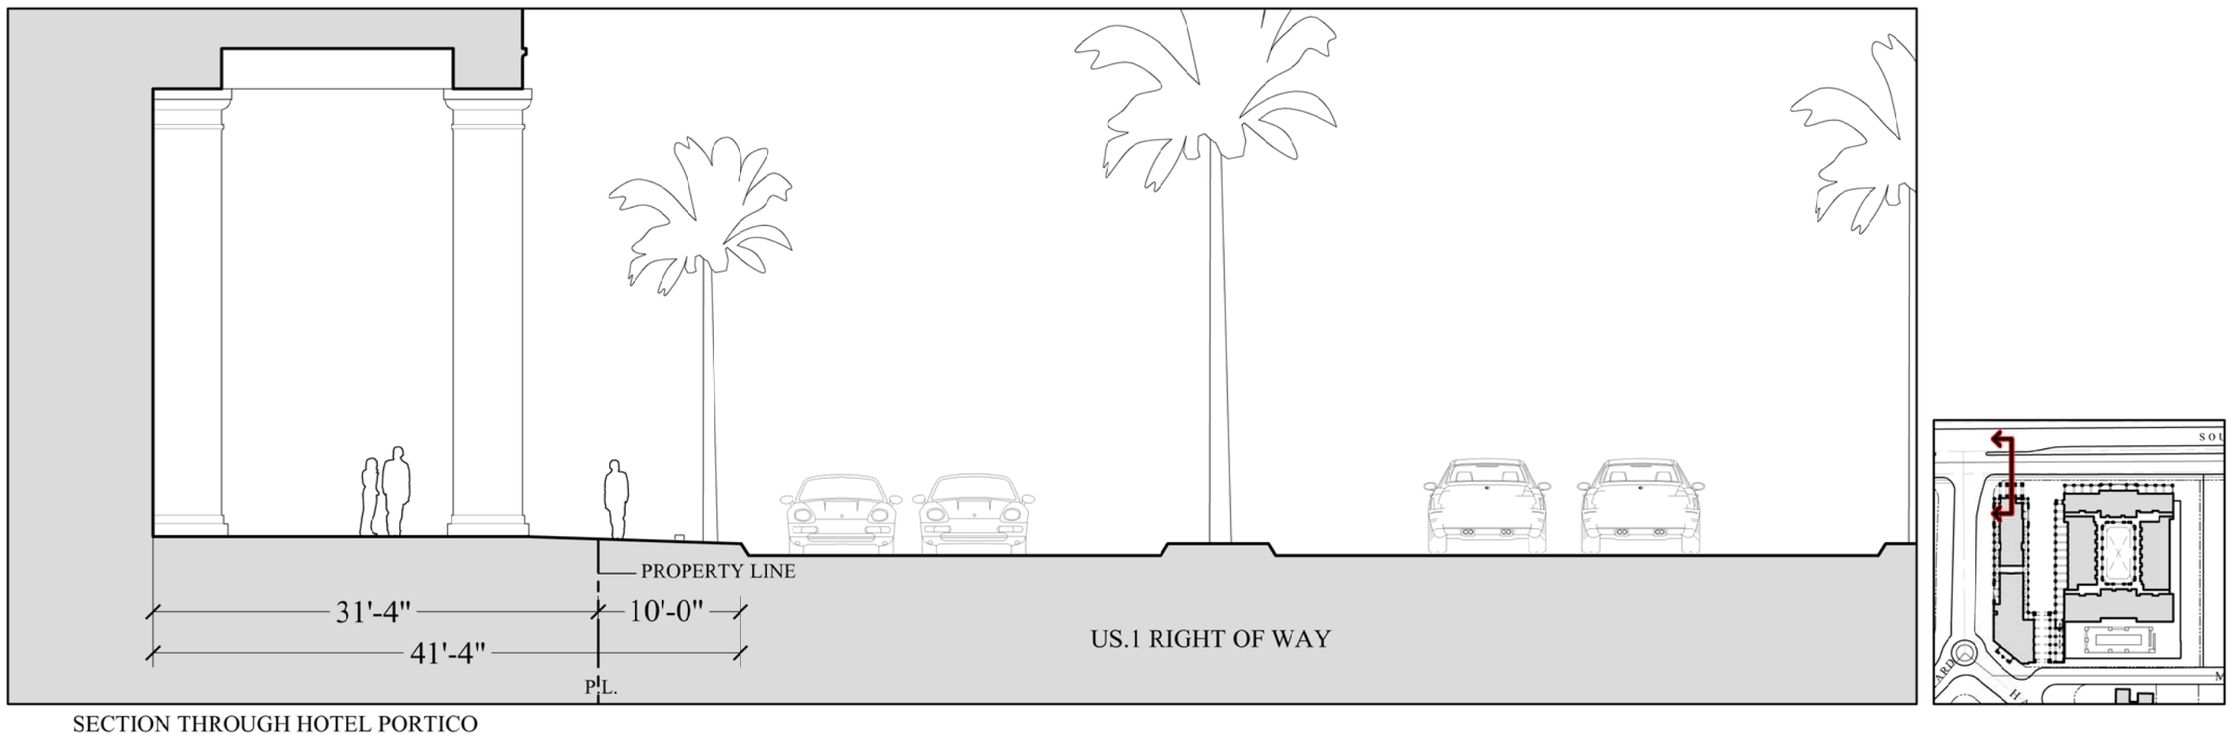

SECTION THROUGH HOTEL PORTICO

SCALE: 3/32" = 1'-0"

PEDESTRIAN REALM CONTRIBUTIONS FROM PRIVATE SETBACKS

These designs and drawings are the copyrighted property of Jorge L. Hernandez Architect, P.A. and may not be reproduced except with specific written consent of the architect.

Gensler
Architect of Record
801 Brickell Bay Drive, Suite 2300
Miami, FL 33131
305.350.7070

PASEO DE LA RIVIERA
1350 South Dixie Highway
Coral Gables, Florida 33146

JORGE L. HERNANDEZ
ARCHITECT
DESIGN ARCHITECT
FLORIDA REGISTRATION #9661
1320 Palermo Avenue
Coral Gables, Florida 33134
305.774.0922

DRAWING:

DATE:

SHEET:

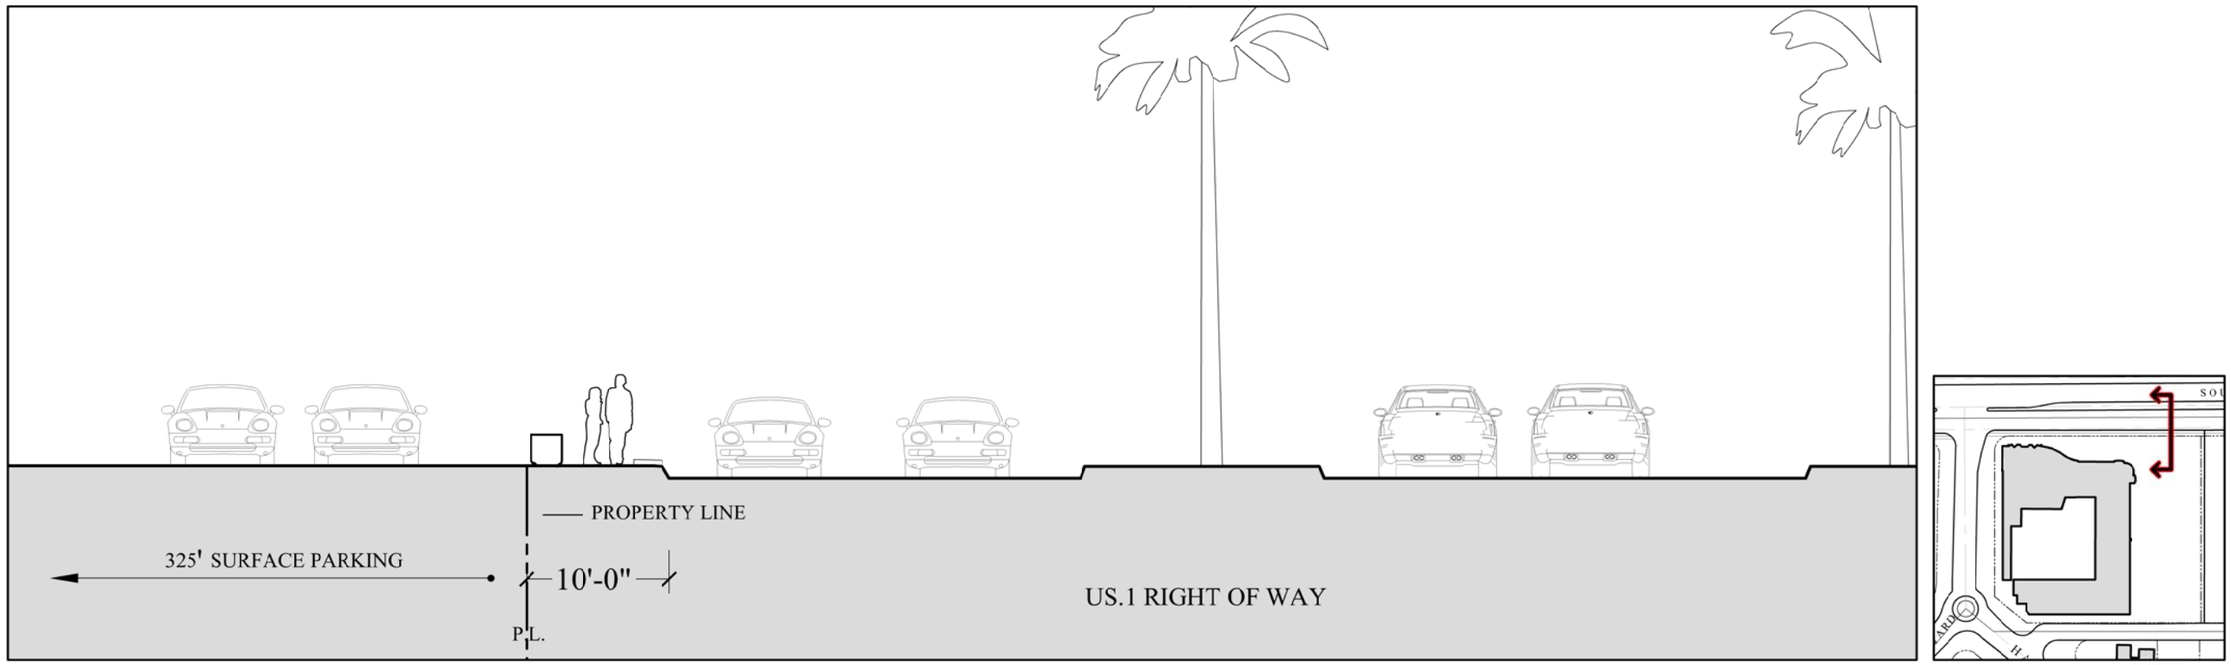

SECTION THROUGH EXISTING CONDITION ALONG US.1

SCALE: 3/32" = 1'-0"

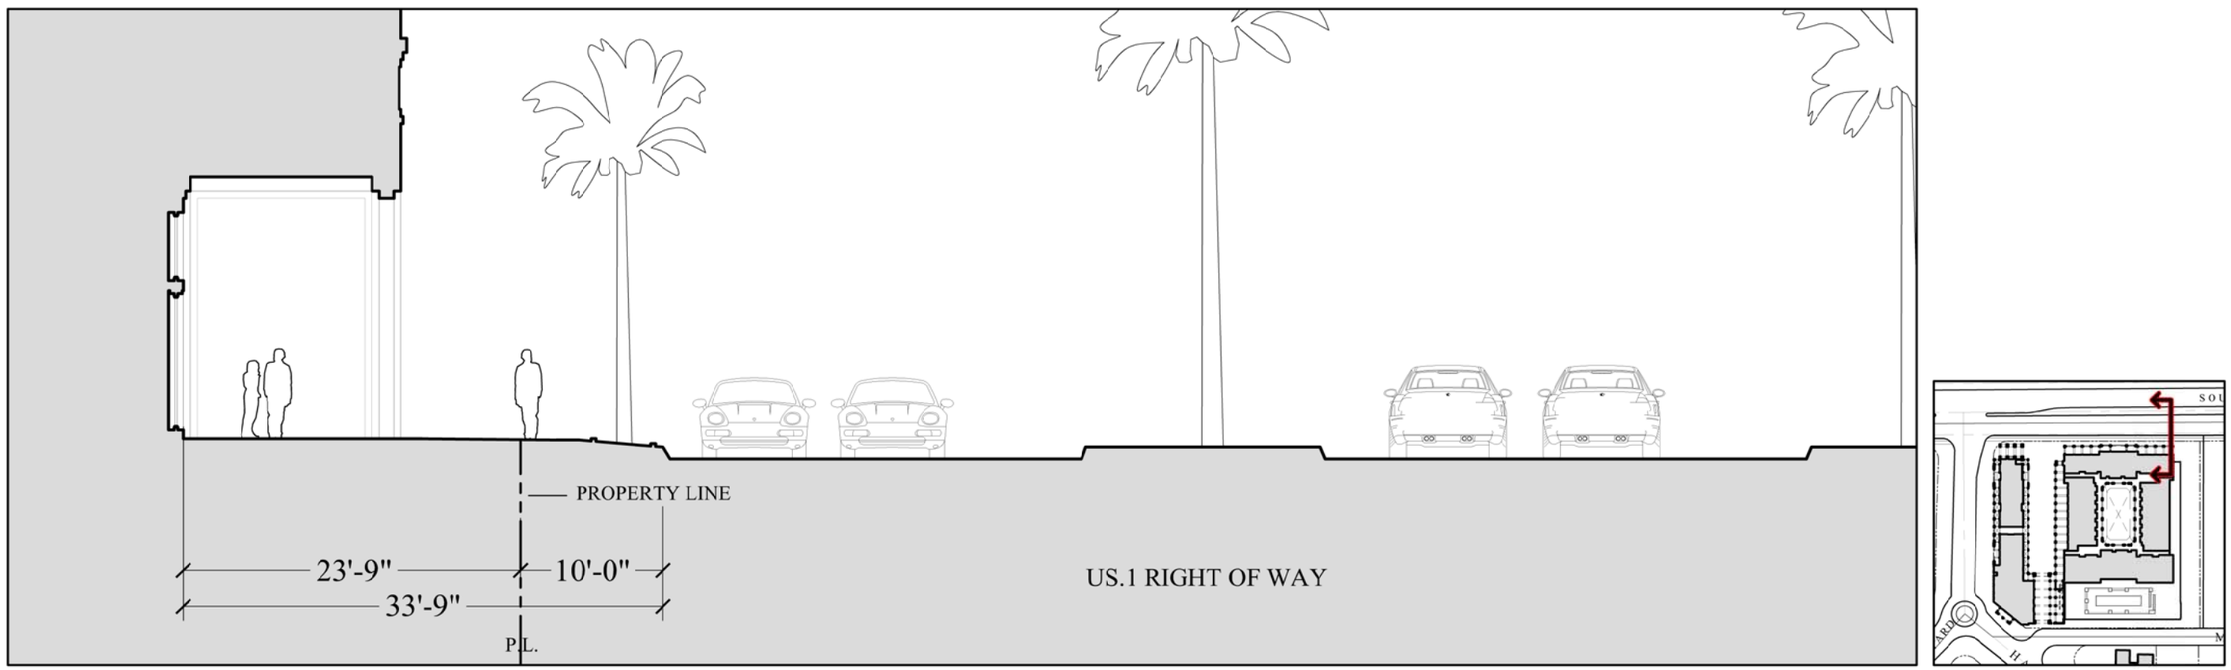

SECTION THROUGH RESIDENTIAL BUILDING ON US. 1

SCALE: 3/32" = 1'-0"

PEDESTRIAN REALM CONTRIBUTIONS FROM PRIVATE SETBACKS

These designs and drawings are the copyrighted property of Jorge L. Hernandez Architect, P.A. and may not be reproduced except with specific written consent of the architect.

Gensler
Architect of Record
801 Brickell Bay Drive, Suite 2300
Miami, FL 33131
305.350.7070

PASEO DE LA RIVIERA
1350 South Dixie Highway
Coral Gables, Florida 33146

JORGE L. HERNANDEZ
ARCHITECT
DESIGN ARCHITECT
FLORIDA REGISTRATION #9843
1320 Blue Water Trail
Coral Gables, Florida 33134
305.774.0022

DRAWING:

DATE:

SHEET:

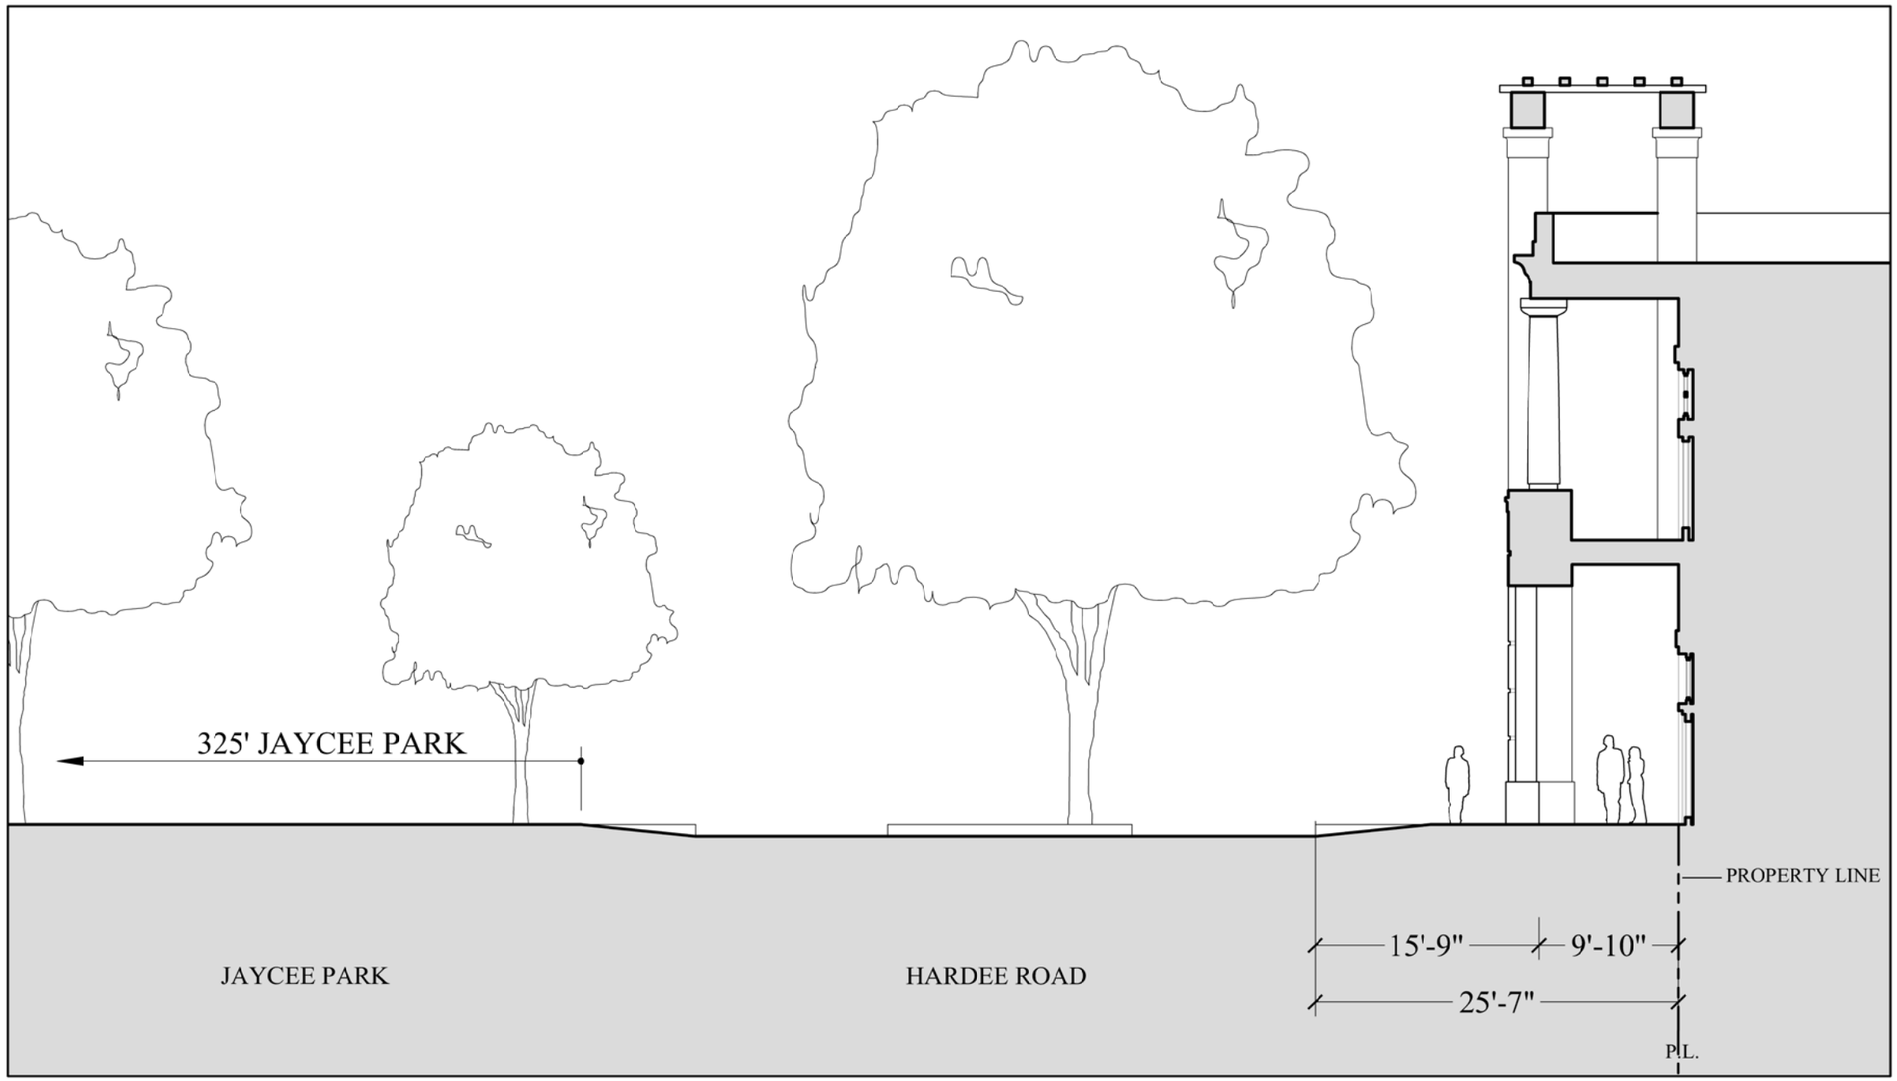

SECTION THROUGH HARDEE ROAD FACING JAYCEE PARK

SCALE: 3/32" = 1'-0"

PEDESTRIAN REALM CONTRIBUTIONS FROM PRIVATE SETBACKS

These designs and drawings are the copyrighted property of Jorge L. Hernandez Architect, P.A. and may not be reproduced except with specific written consent of the architect.

Gensler
Architect of Record
800 Brickell Avenue, Suite 2300
Miami, FL 33131
305.350.7070

PASEO DE LA RIVIERA
1350 South Dixie Highway
Coral Gables, Florida 33146

JORGE L. HERNANDEZ
ARCHITECT
DESIGN ARCHITECT
FLORIDA REGISTRATION #7041
3175 Ponce de Leon Boulevard
Coral Gables, Florida 33134
305.774.0022

DRAWING:

DATE:

SHEET:

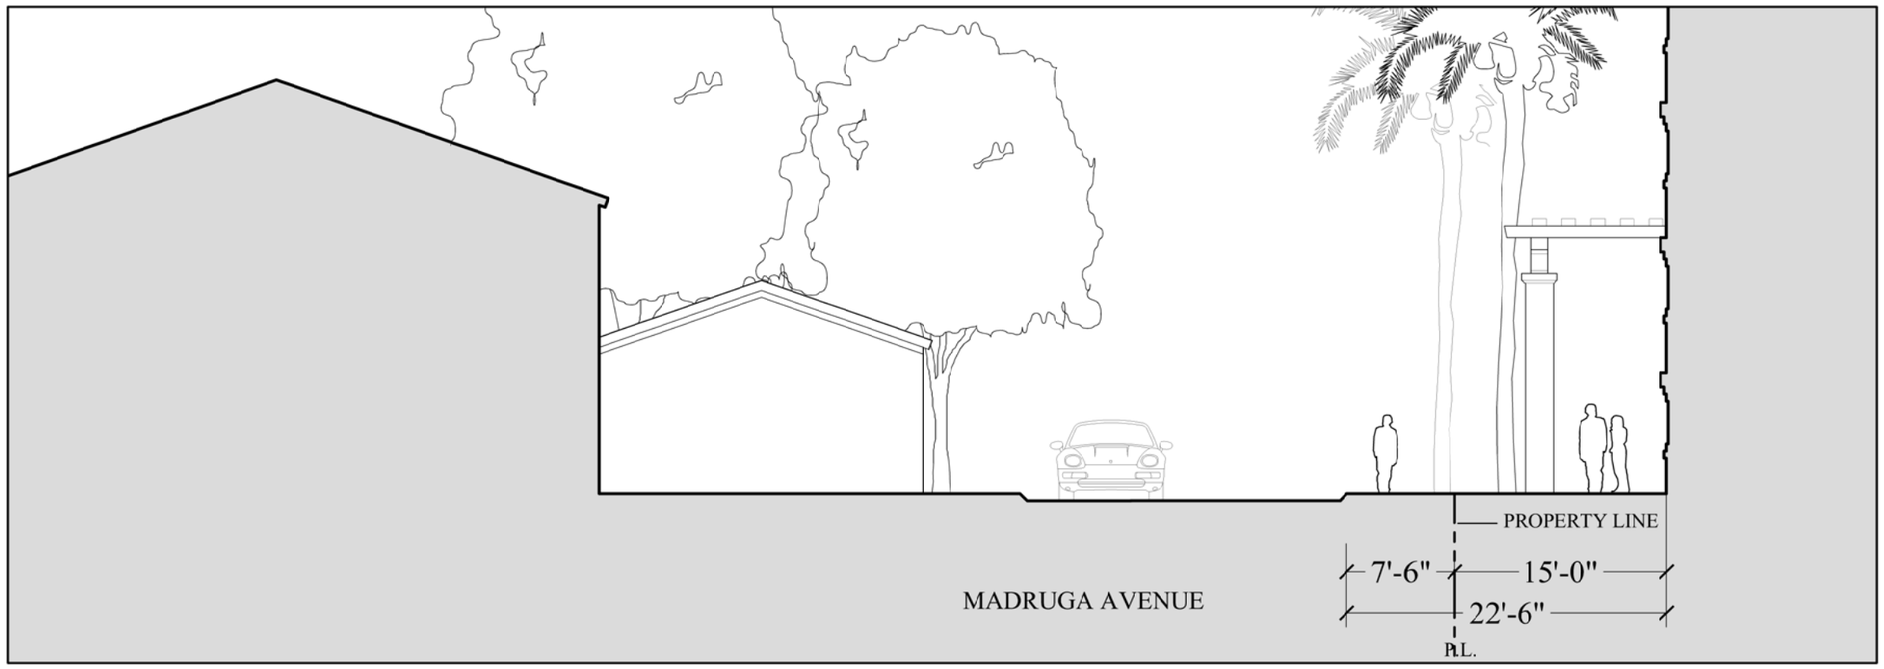

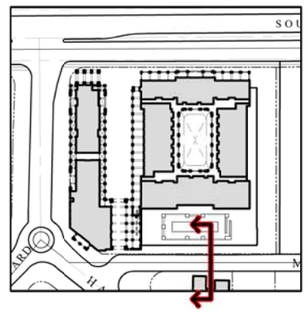

SECTION THROUGH MADRUGA AVE AND DUPLEX

SCALE: 3/32" = 1'-0"

PEDESTRIAN REALM CONTRIBUTIONS FROM PRIVATE SETBACKS

These designs and drawings are the copyrighted property of Jorge L. Hernandez Architect, P.A. and may not be reproduced except with specific written consent of the architect.

Gensler
Architect of Record
801 Brickell Bay Drive, Suite 2300
Miami, FL 33131
305.350.7070

PASEO DE LA RIVIERA
1350 South Dixie Highway
Coral Gables, Florida 33146

JORGE L. HERNANDEZ ARCHITECT
DESIGN ARCHITECT
FLORIDA REGISTRATION #9843
3175 Ponce de Leon Blvd.
Coral Gables, Florida 33134
305.774.0022

DRAWING:

DATE:

SHEET:

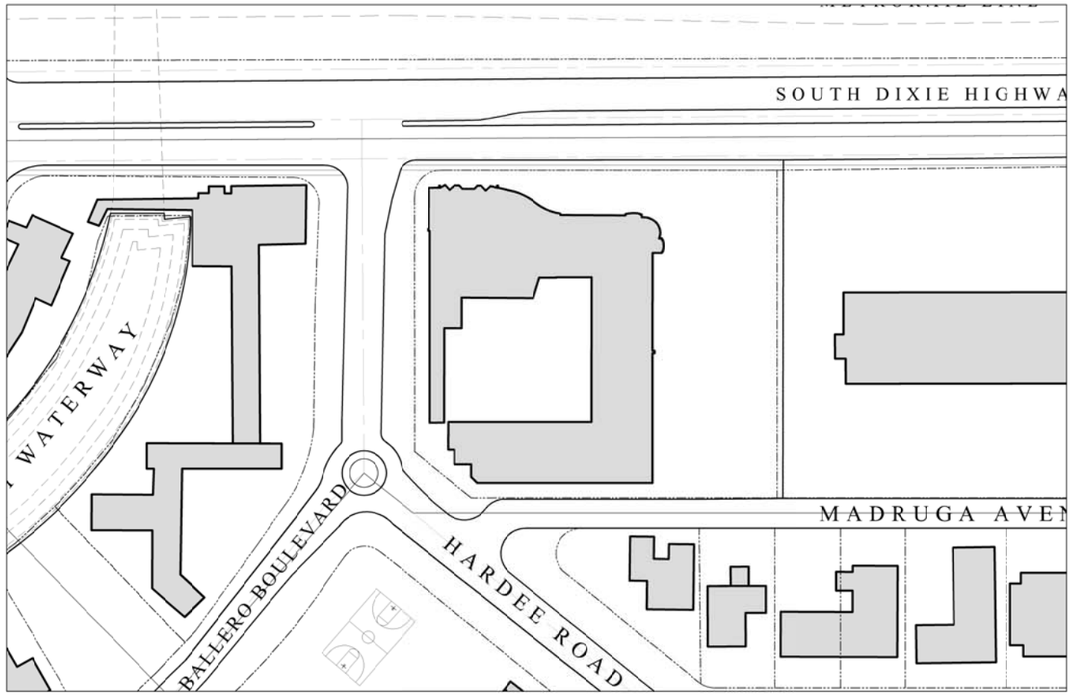

1. EXSITING HOLIDAY INN SITE

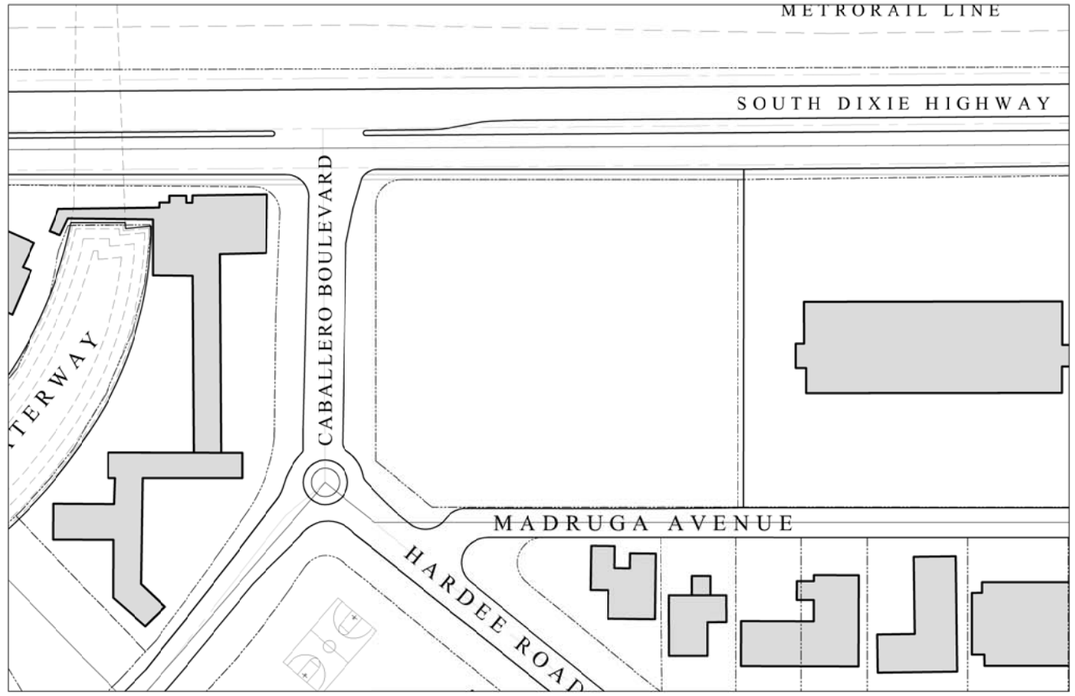

2. BLANK SITE

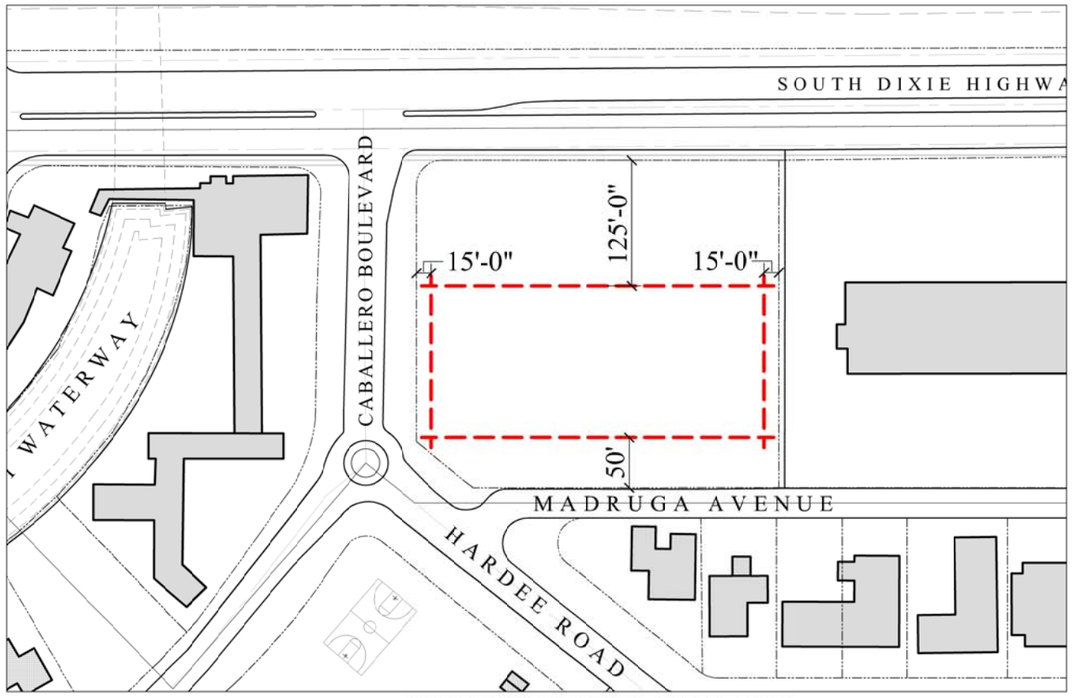

3. BLANK SITE SHOWING REQUIRED SETBACKS (EXISTING CODE)

*SITE REQUIRED SETBACKS WERE THE RESULT OF SPOT ZONING

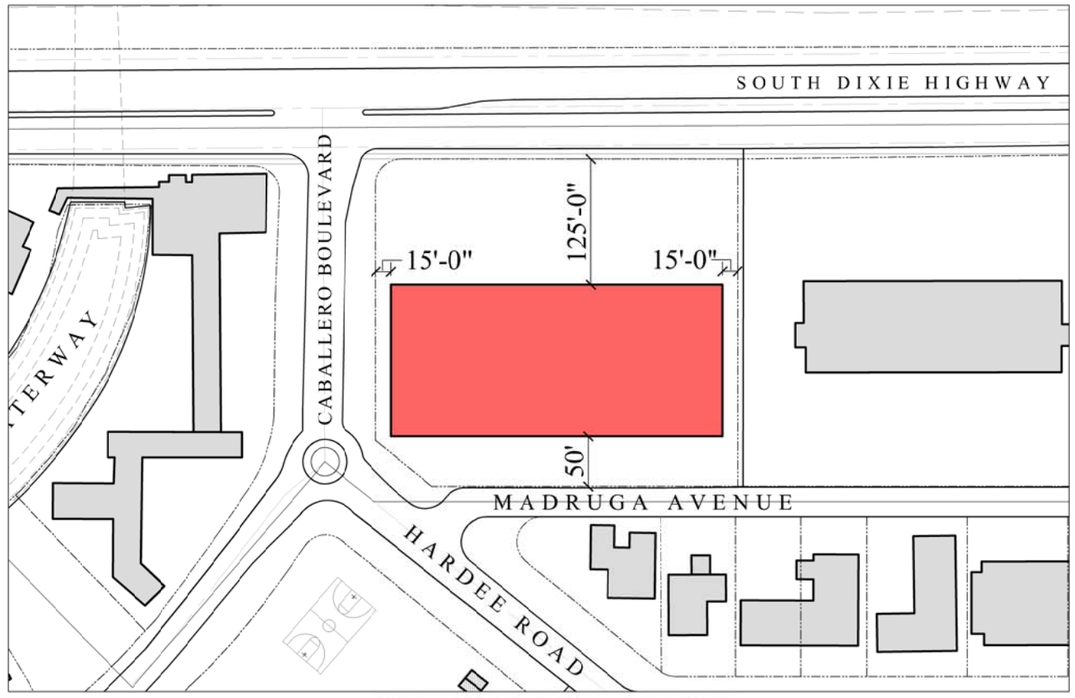

4. SITE SHOWING AS-OF-RIGHT PROJECT

AS-OF-RIGHT BUILDING FOOTPRINT WITH CURRENT SETBACKS

These designs and drawings are the copyrighted property of Jorge L. Hernandez Architect, P.A. and may not be reproduced except with specific written consent of the architect.

Gensler
Architect of Record
800 Brickell Avenue, Suite 2300
Miami, FL 33131
305.350.7070

PASEO DE LA RIVIERA
1350 South Dixie Highway
Coral Gables, Florida 33146

JORGE L. HERNANDEZ
ARCHITECT
DESIGN ARCHITECT
FLORIDA REGISTRATION #7041
3175 Ponce de Leon Boulevard
Coral Gables, Florida 33134
305.774.0022

DRAWING:

DATE:

SHEET: