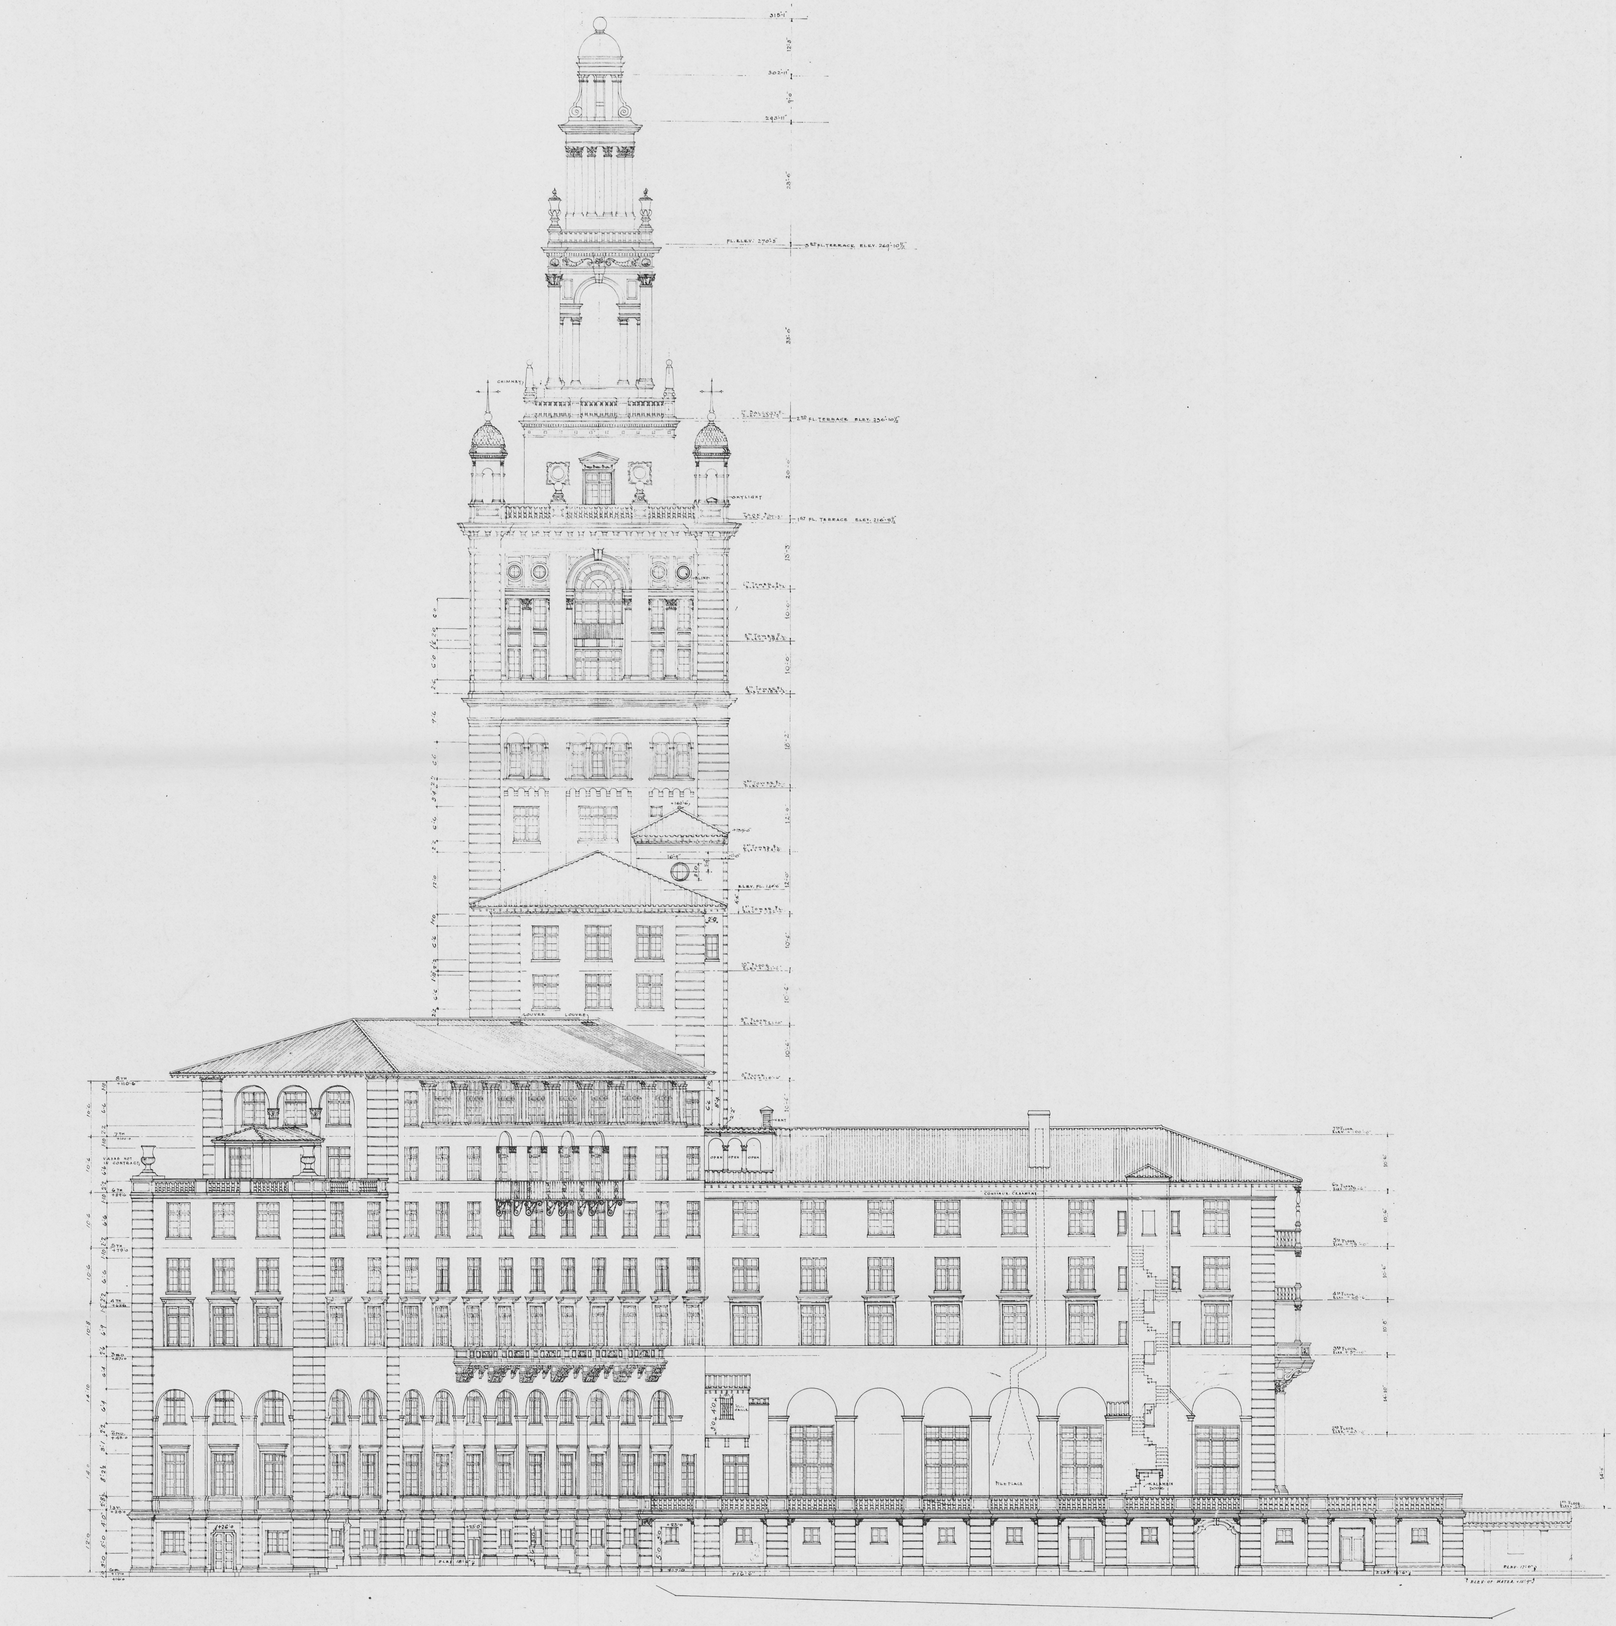

Revised Wing for 1925
" Apr. 20-1925 Wing No. 2

WEST ELEVATION

SCALE 1/8" = 1'-0"

# MIAMI BILTMORE HOTEL
# CORAL GABLES FLORIDA

Schultze and Weaver
Architects
17 EAST 49TH STREET
NEW YORK CITY N.Y.

JOB No. 83 DATE 12/31/24 DRWG No. 11