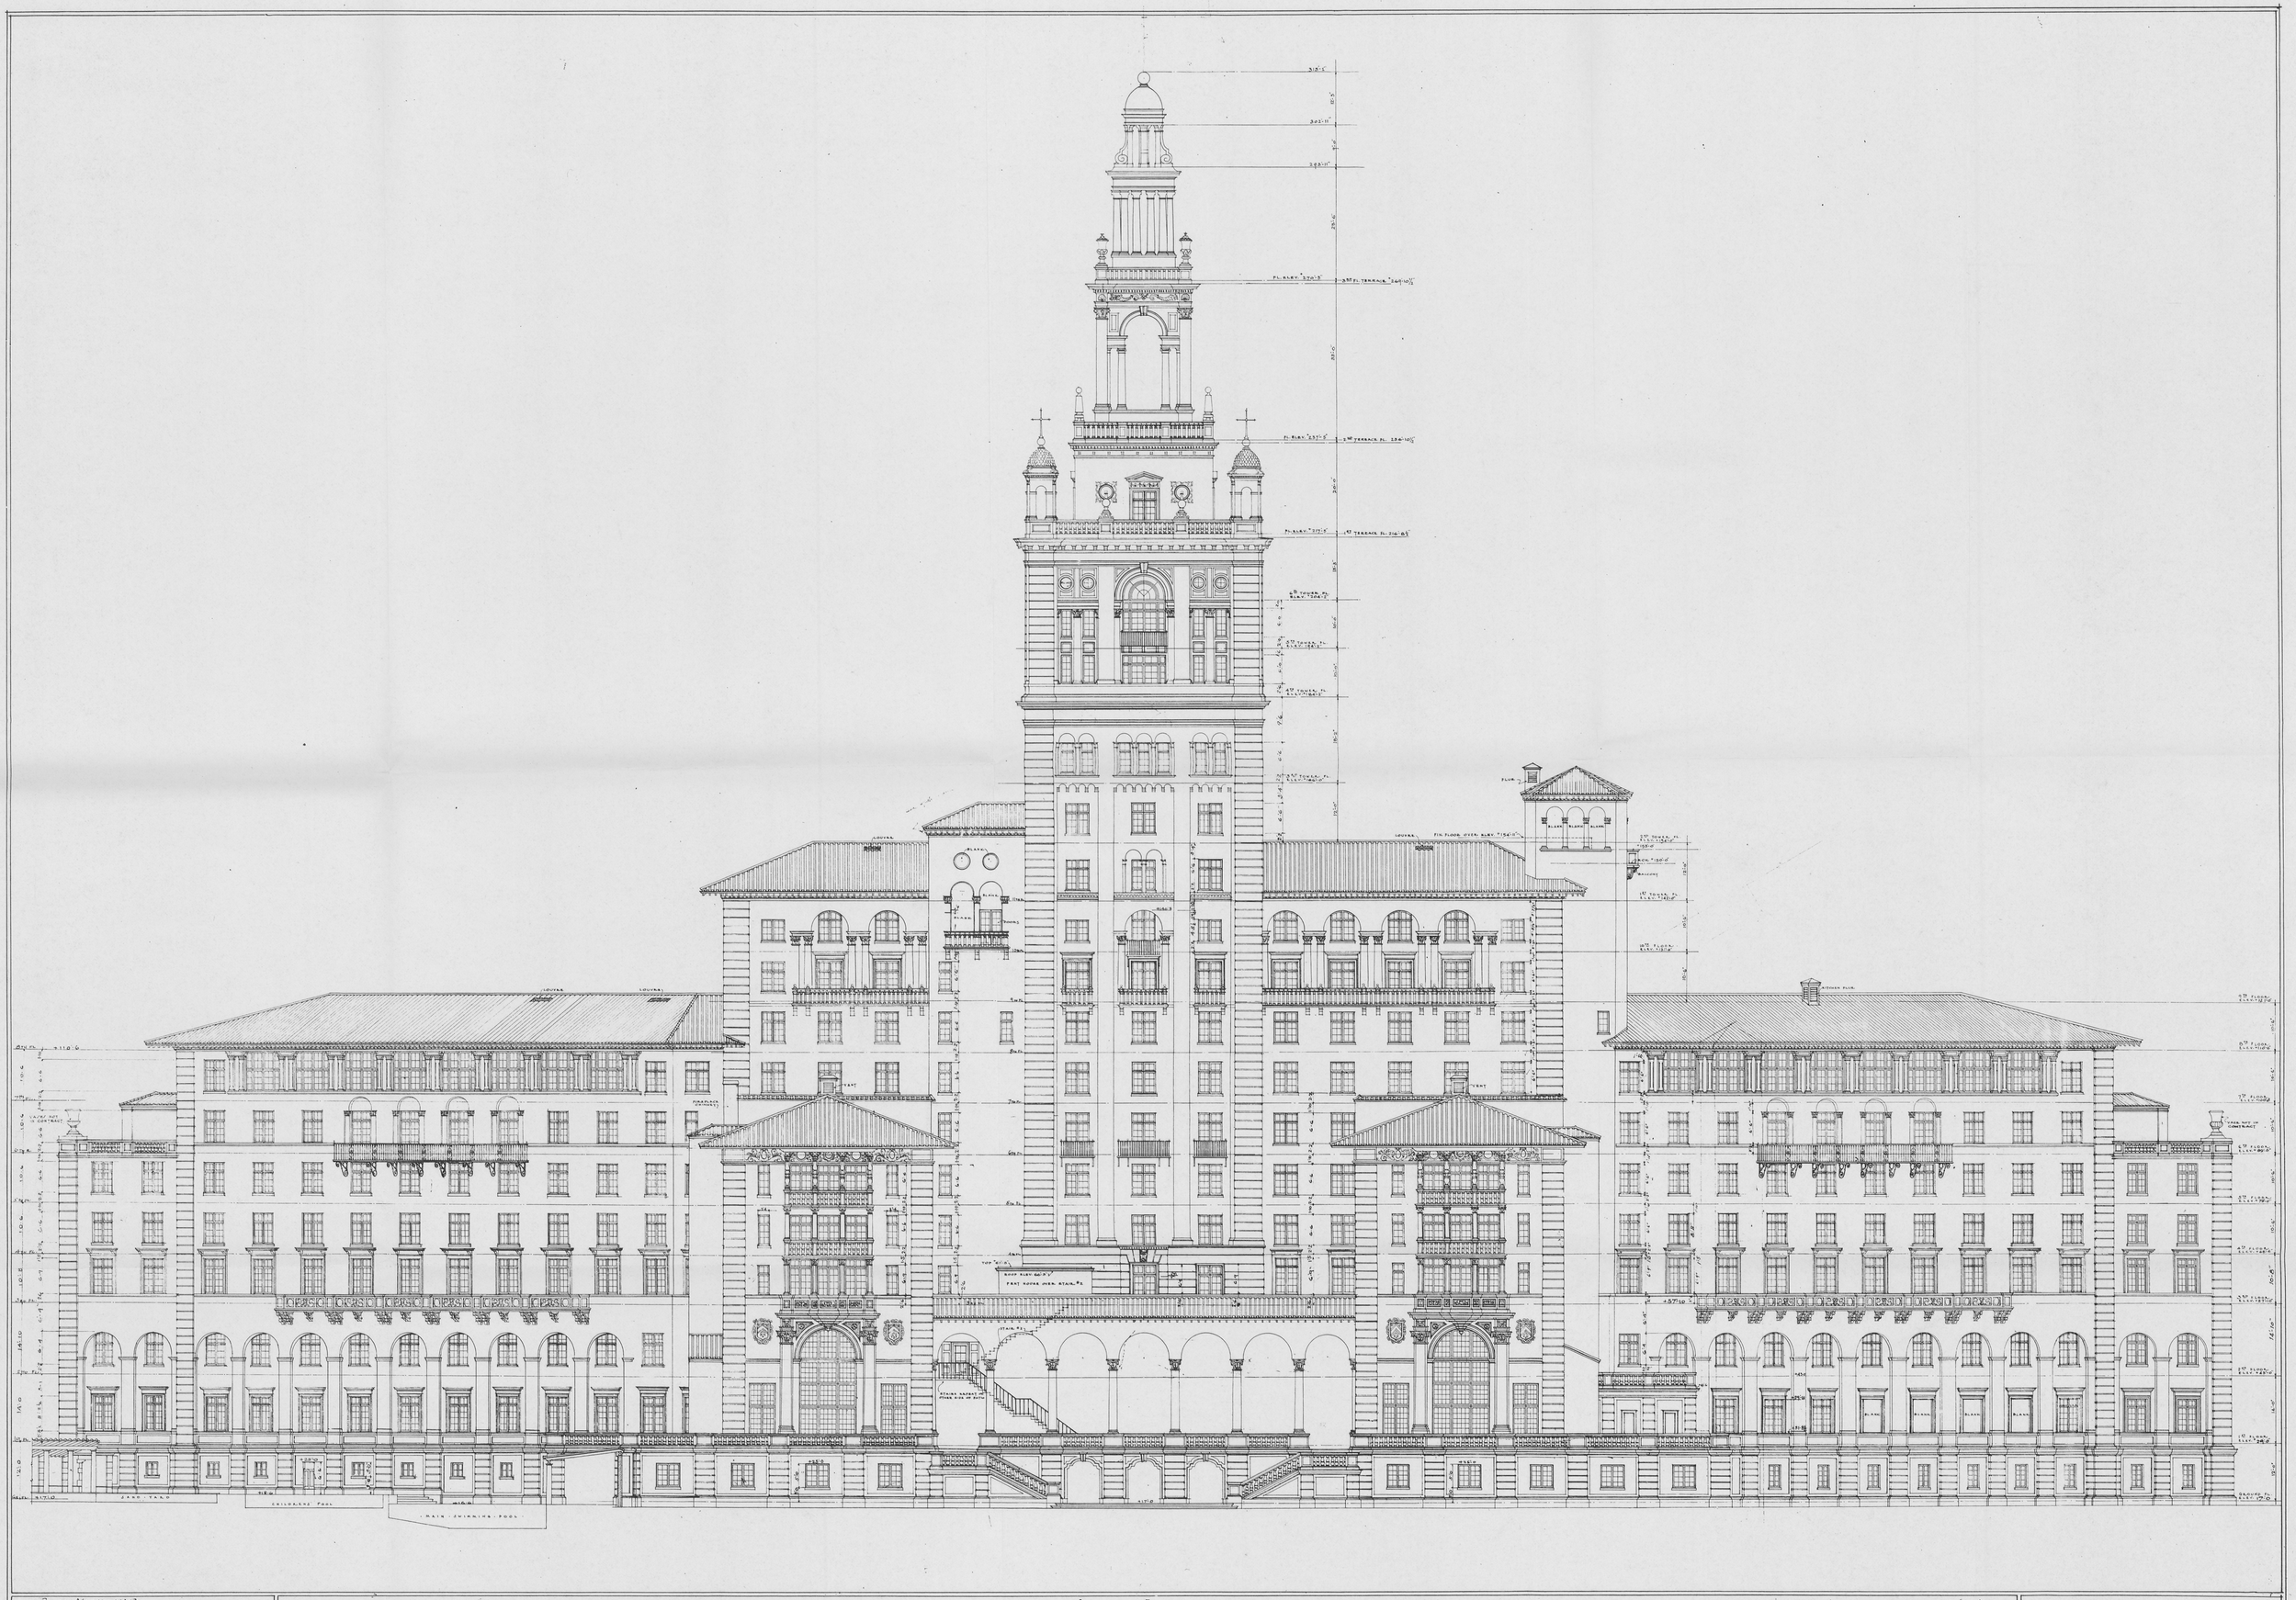

Revised Mar. 10 - 1925
" Apr. 20 - 25 With Alt. Added.

SOUTH ELEVATION

SCALE 1/8" = 1'-0"

MIAMI BILTMORE HOTEL
CORAL GABLES, FLORIDA

Schultze and Weaver
Architects
17 EAST 49th STREET, NEW YORK CITY, N.Y.
JOB No 83 DATE 12/31/24 DRAWING No 10