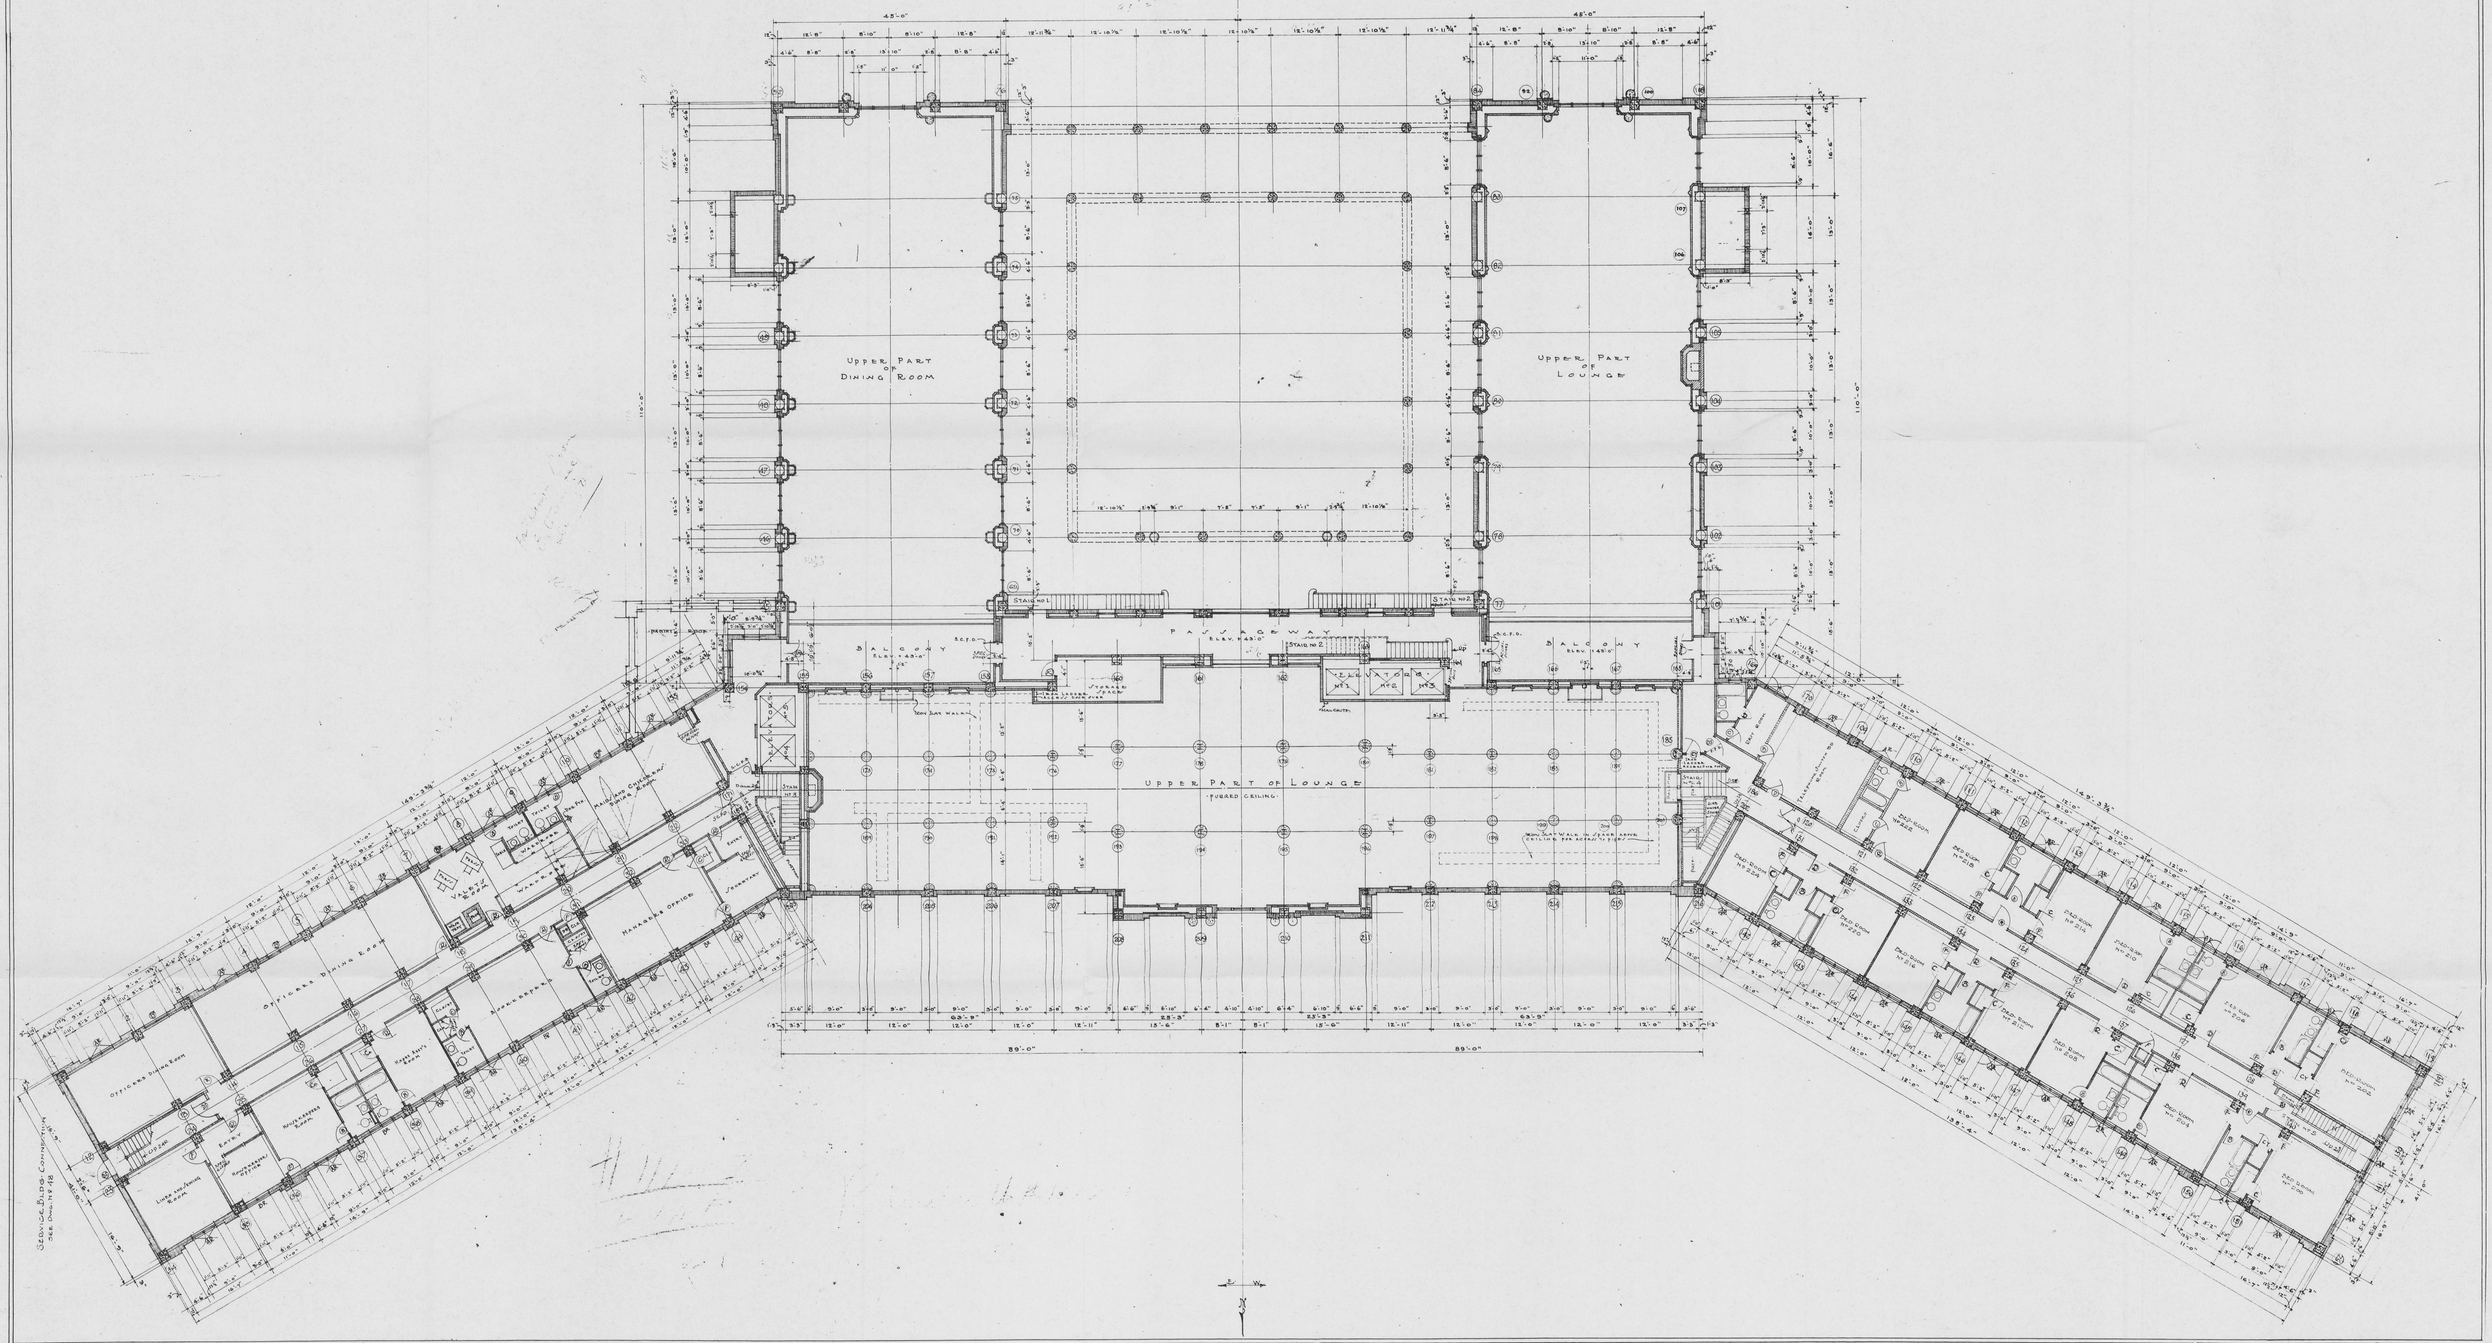

Rev. March 6 - 1925 — Layout in East Wing changed.
Rev. April 4 - 1925 — Telephone Room layout.
Rev. May 19 - 1925

2nd Floor Plan (Mezzanine)

Scale 1/8" = 1'-0"

Miami Biltmore Hotel
Coral Gables, Florida

Schultze and Weaver
Architects
17 East 49th Street, New York City, N.Y.
Job No 83 Date 12/31/24 Drawing No 4