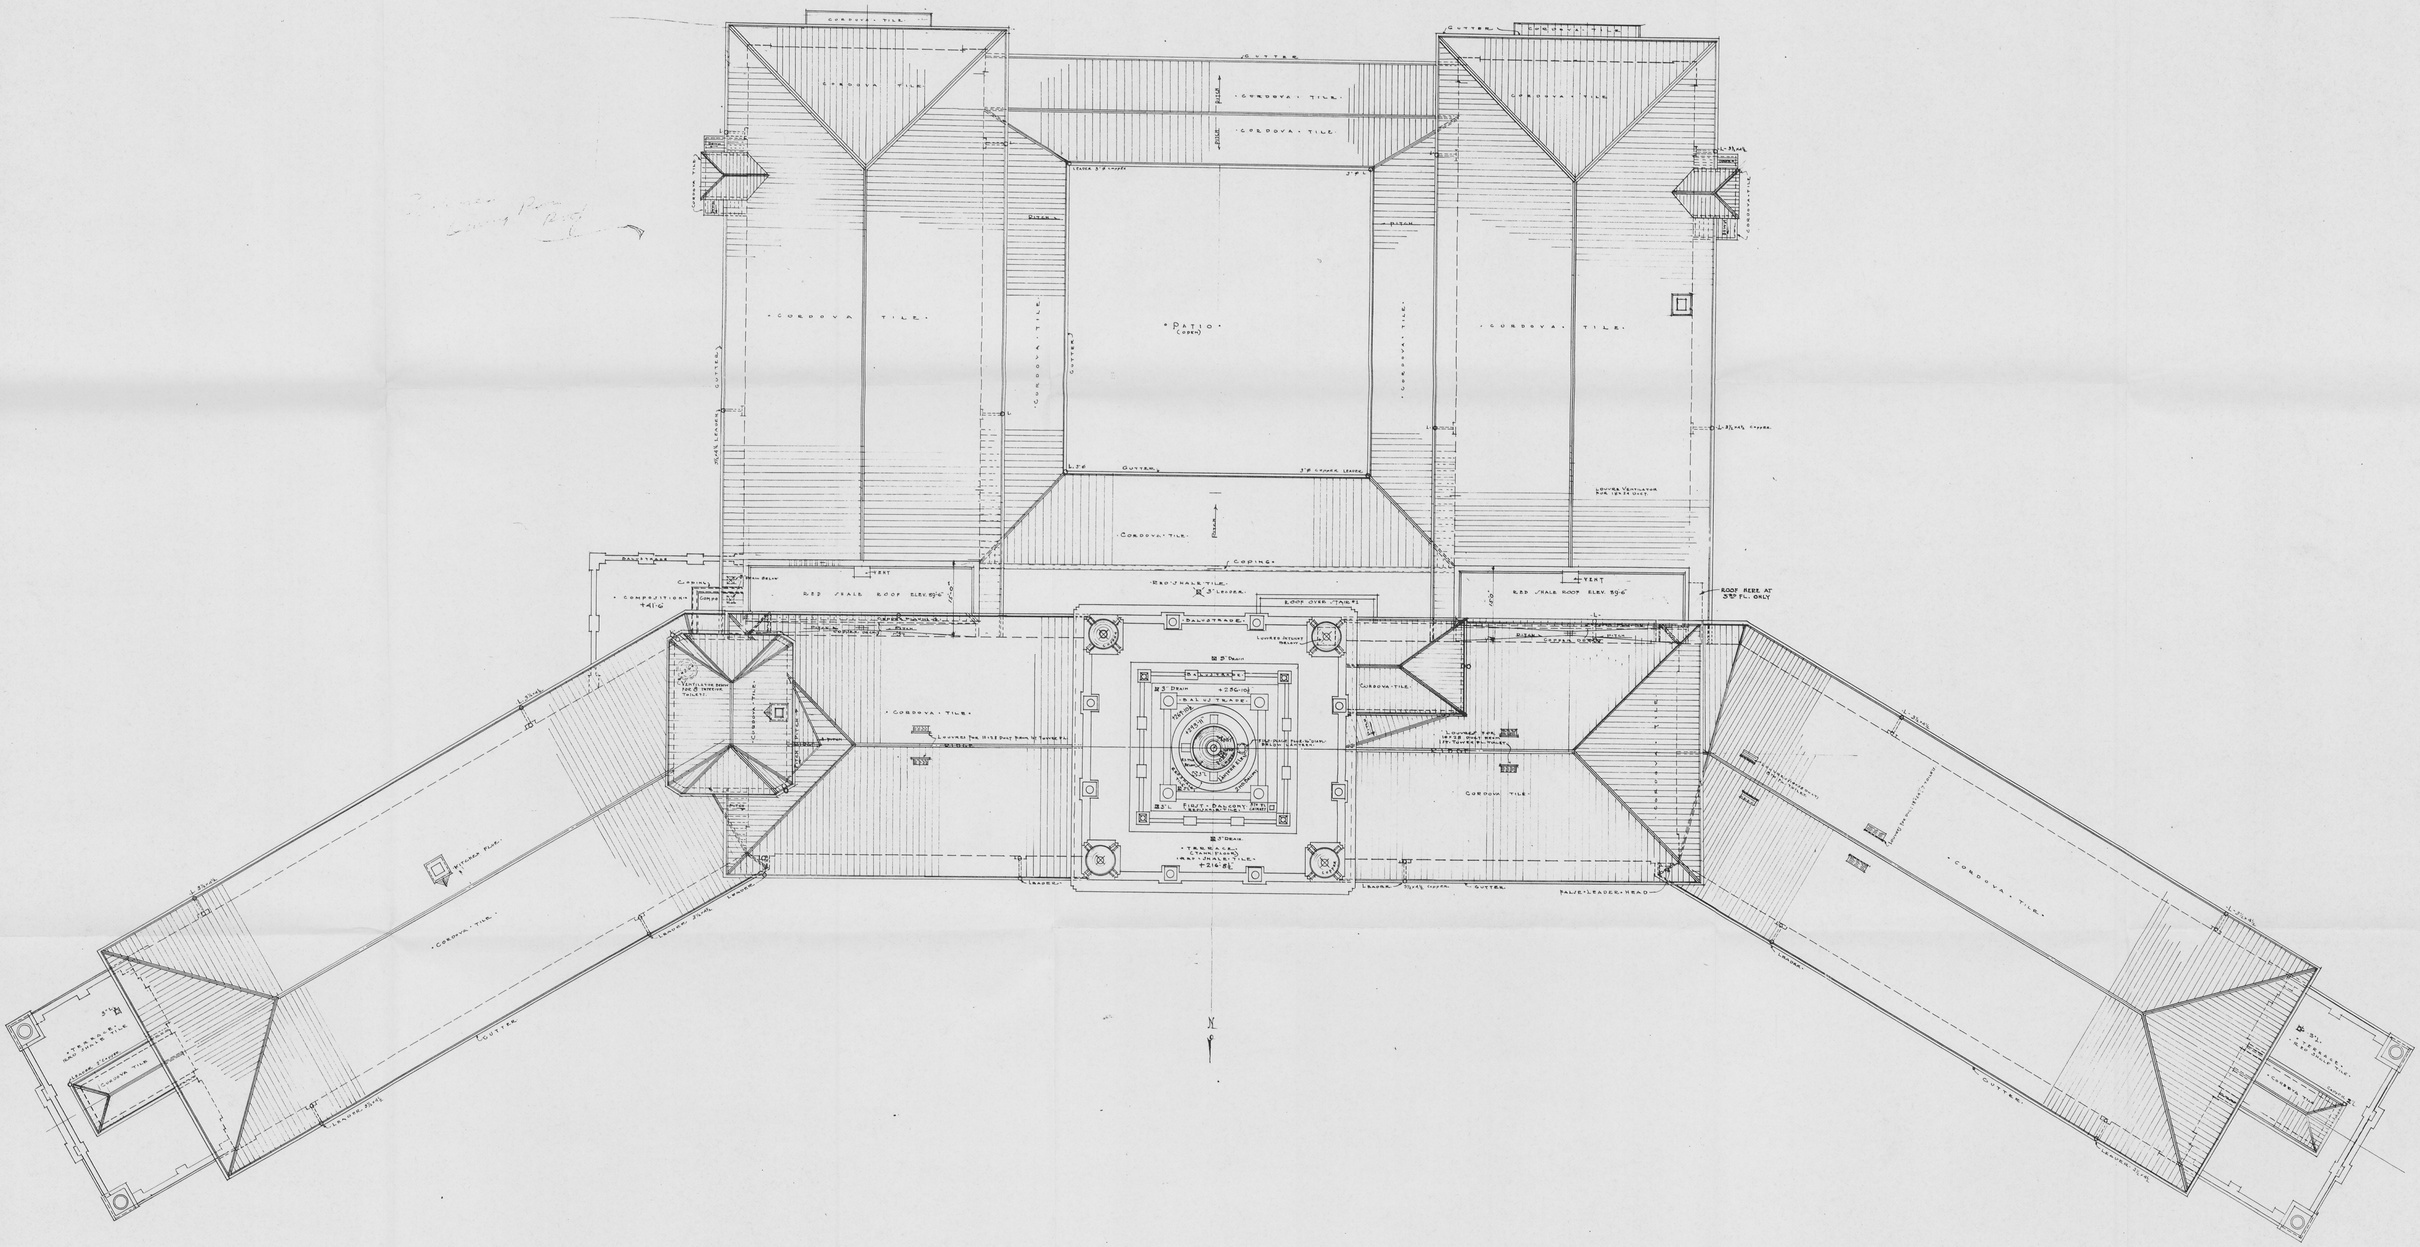

Revised Mar 16-1925

· ROOF · PLANS ·

SCALE 1/16"-1'-0"

MIAMI BILTMORE HOTEL
CORAL GABLES, FLORIDA

Schultze and Weaver
Architects
17 East 49th Street
New York City N.Y.

Job No 83 Date Jan 31-1925 Dwg No 22