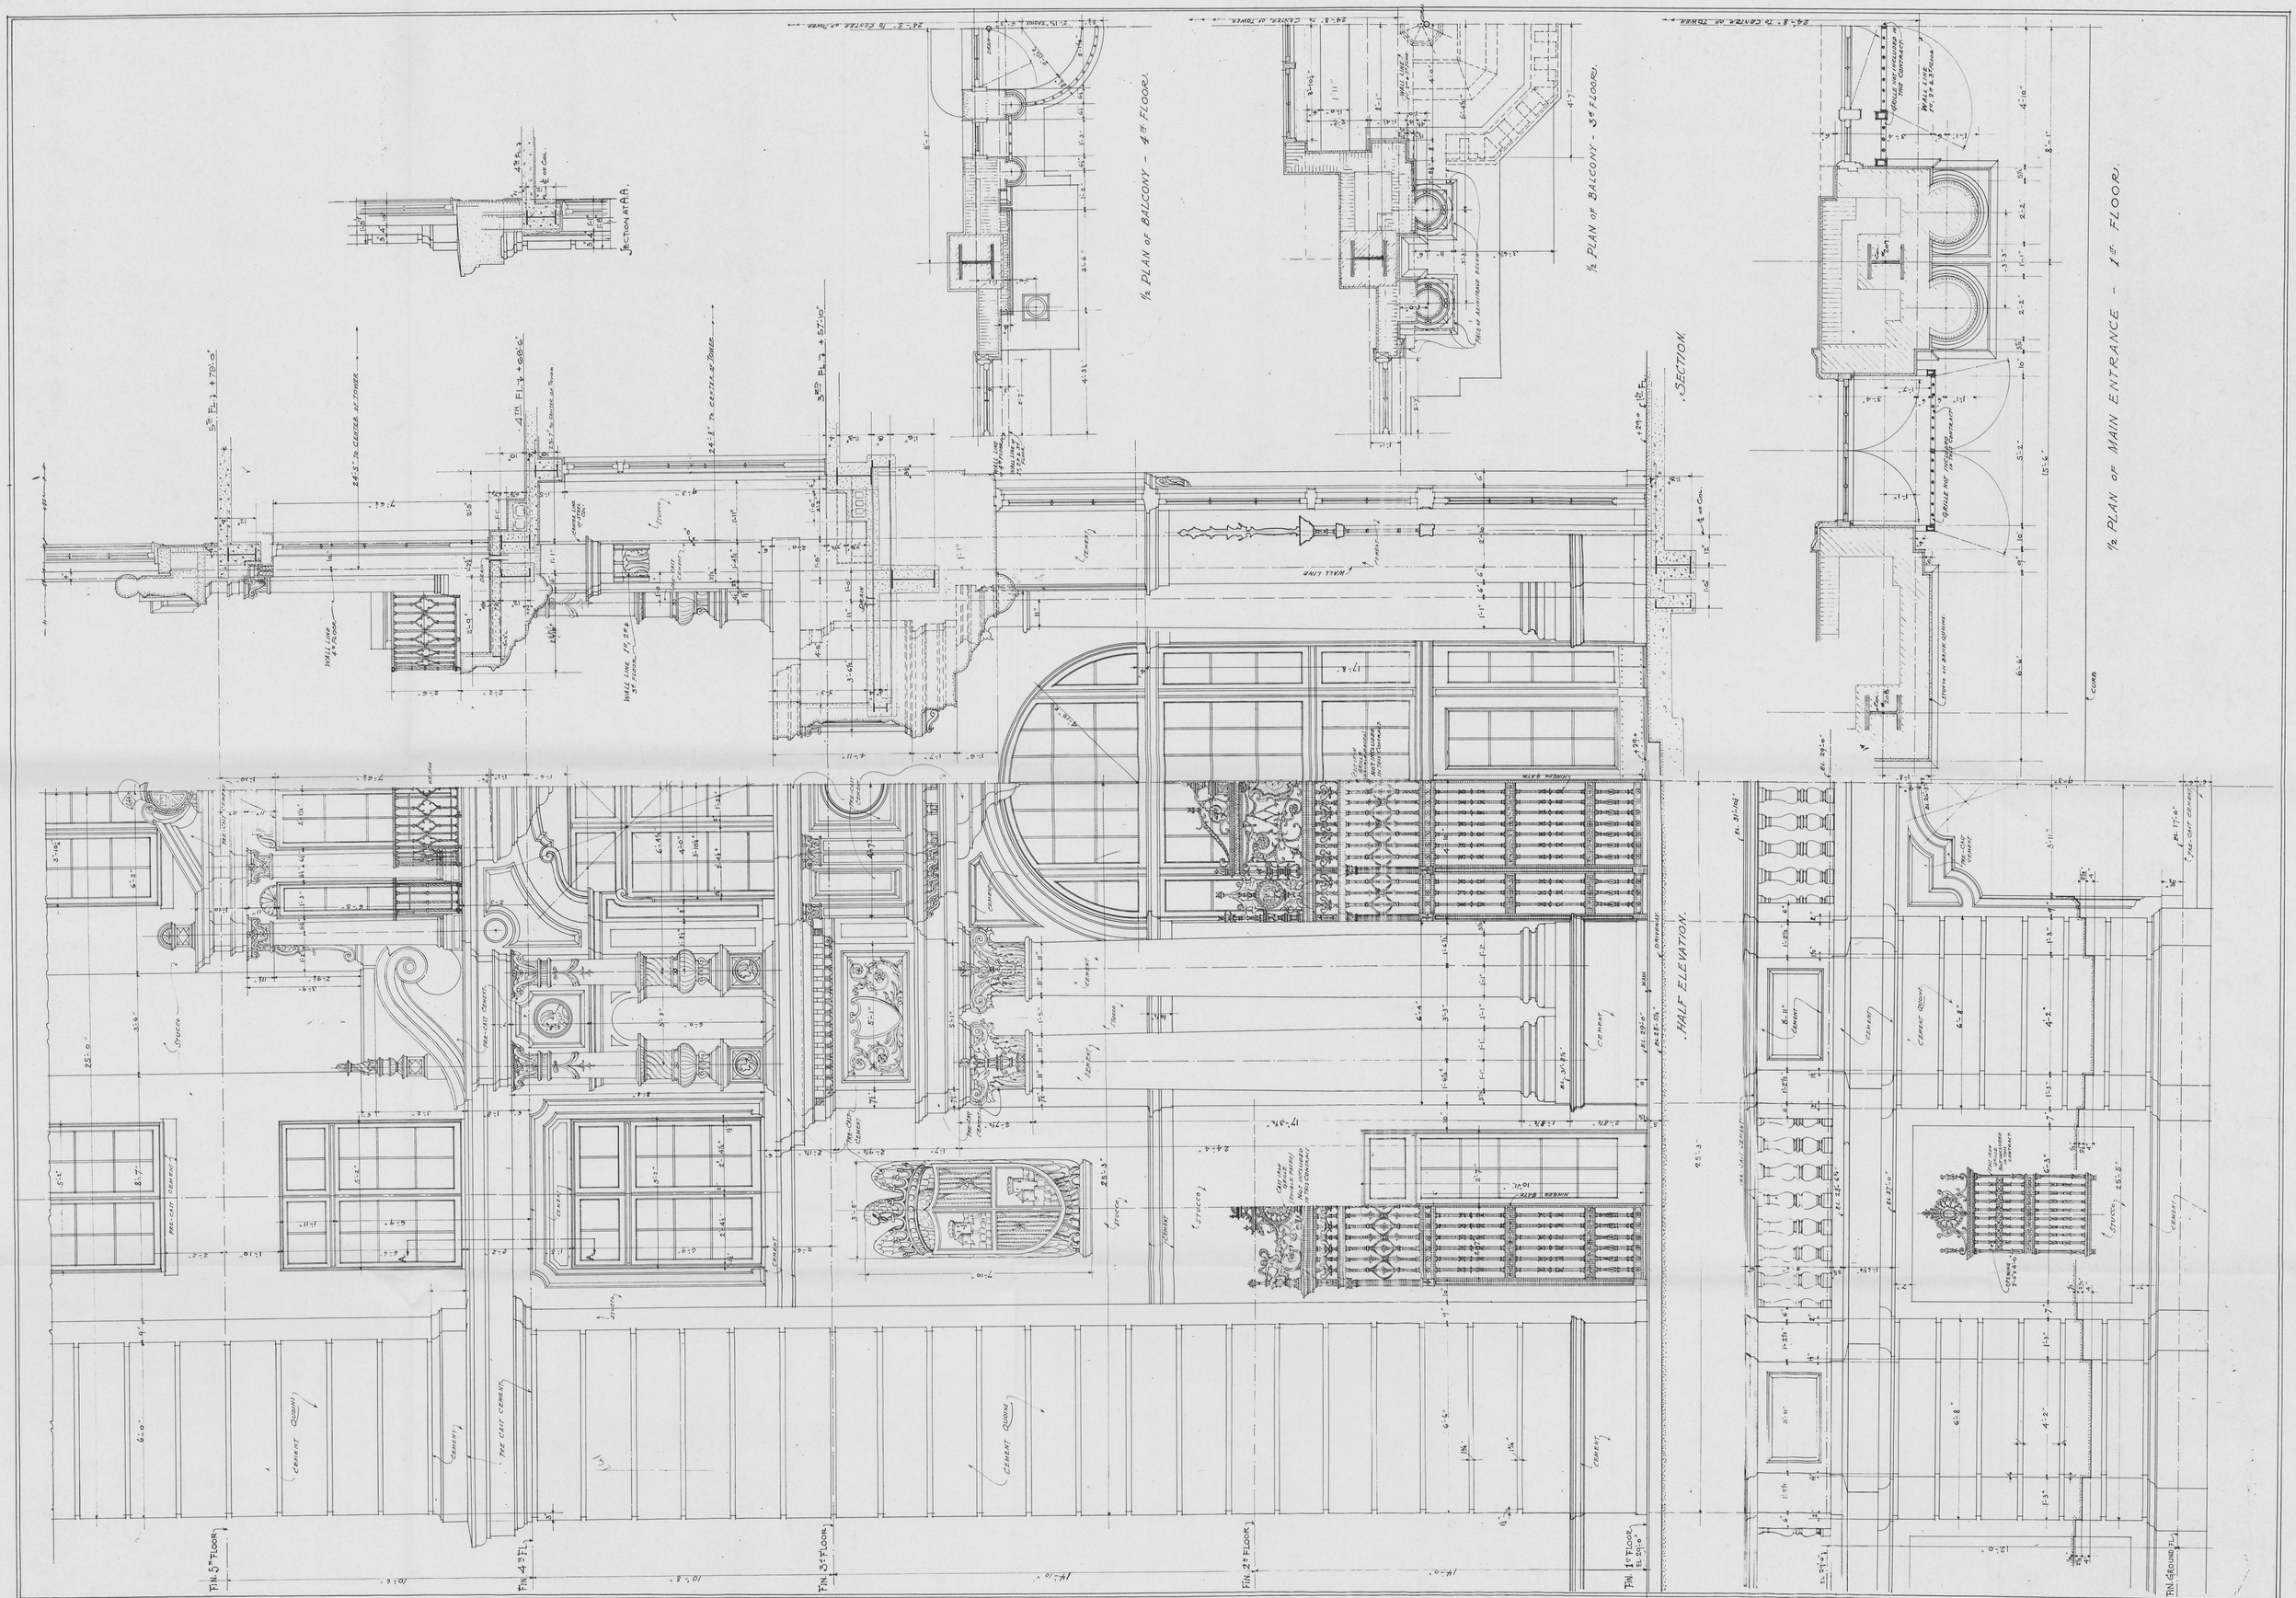

Revised Mar. 16-1925
" Apr. 24, 1925

· 3/4" SCALE · DETAIL · OF · MAIN · ENTRANCE ·

MIAMI BILTMORE HOTEL
CORAL GABLES, FLORIDA.

· Schultze and Weaver ·
· Architects ·
17 EAST 49TH STREET, NEW YORK CITY, N.Y.

JOB No 83. DATE: 12/31/24. DRWG. No: 33