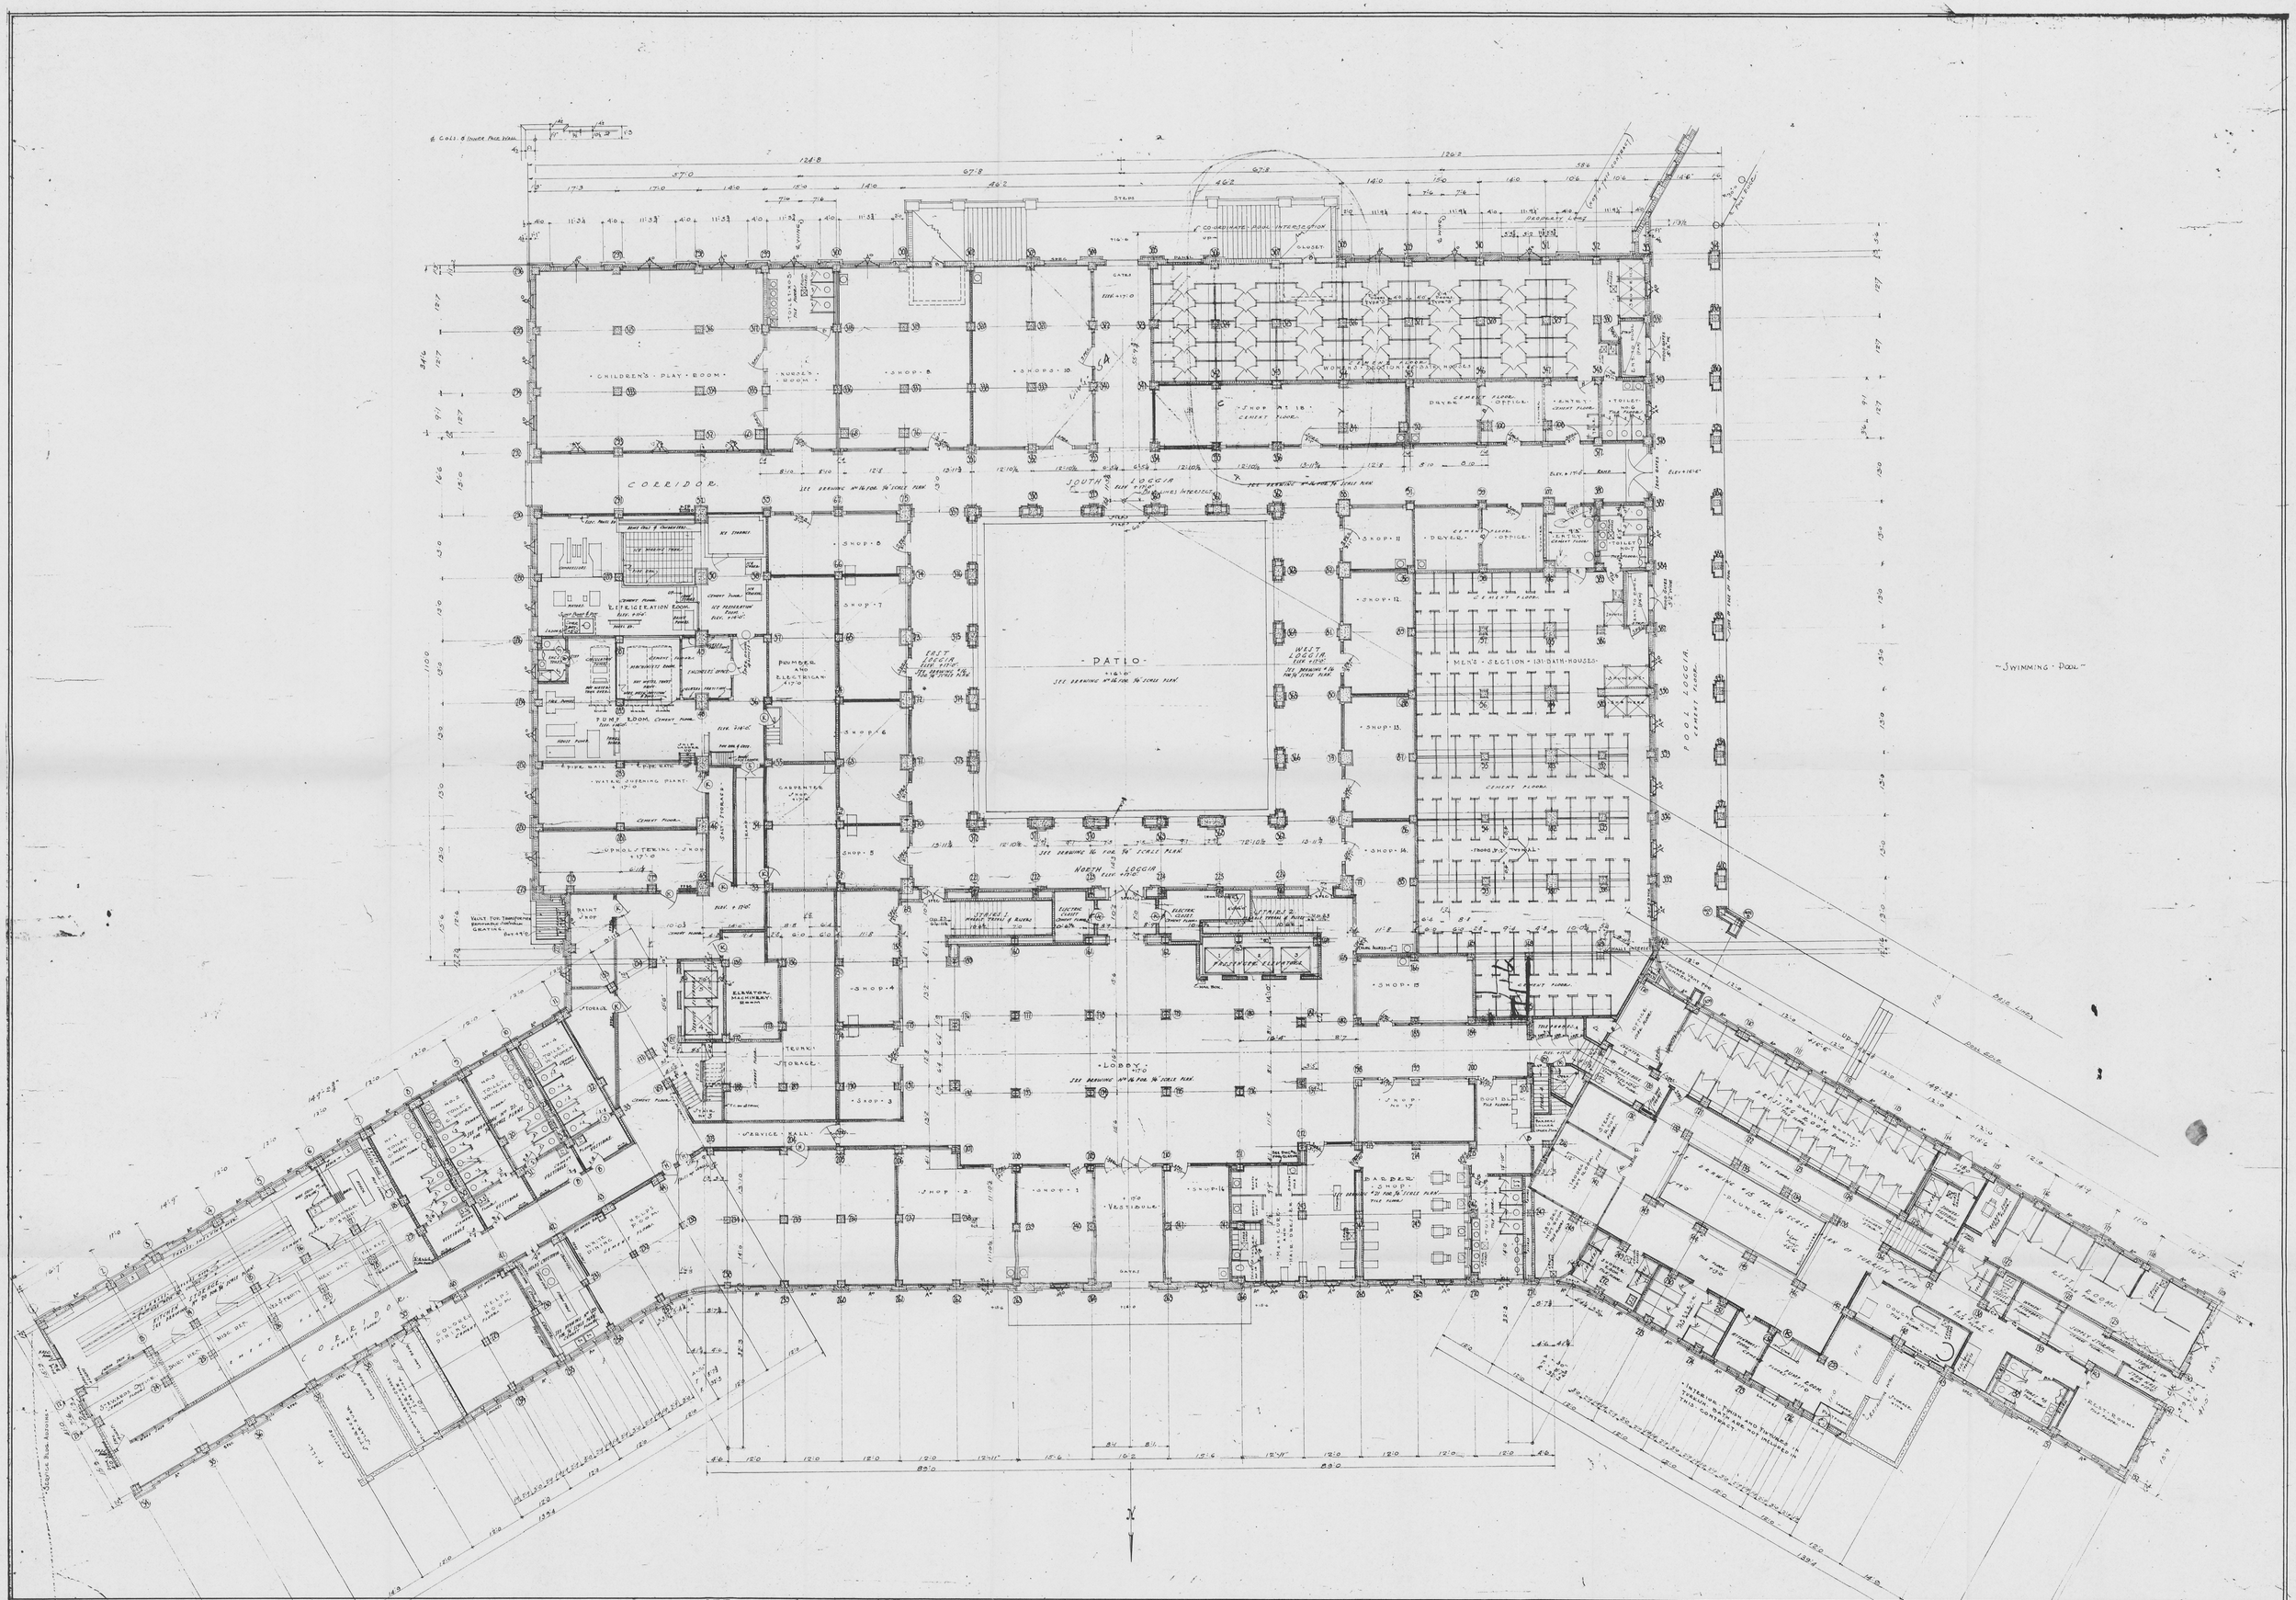

REVISED MAR. 16-1925.
REVISED APR. 20-1925 (SO. WALL TERRACE & SWIMMING BATH HSE. DOORS)
REVISED - JUNE 24-1925 - IN ACCORDANCE WITH WINDOW & DOOR SCHEDULES & DWGS No. 16-47-53.

·GROUND·FLOOR·

MIAMI BILTMORE HOTEL
CORAL GABLES, FLORIDA

·Schultze and Weaver·
Architects
17 EAST 49th STREET · NEW YORK CITY
JOB No. 83 DATE 12/31/24 DRAWING No. 2