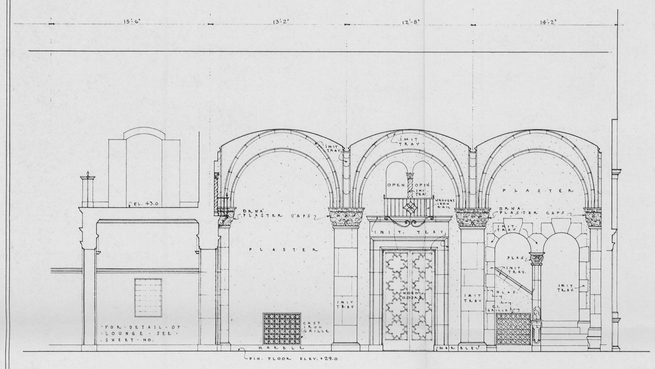

· SECTION · ON · AXIS · OF · LOUNGE ·

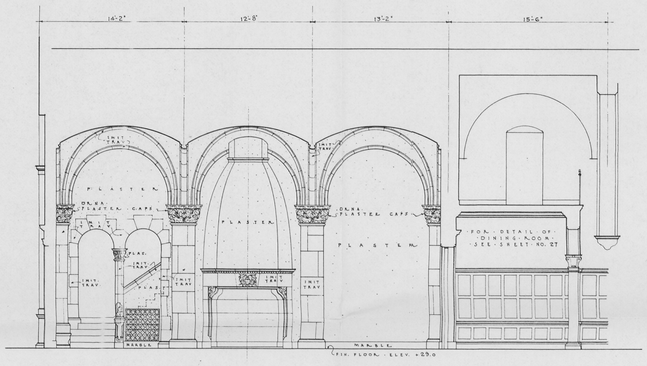

· SECTION · ON · AXIS · OF · DINING · ROOM ·

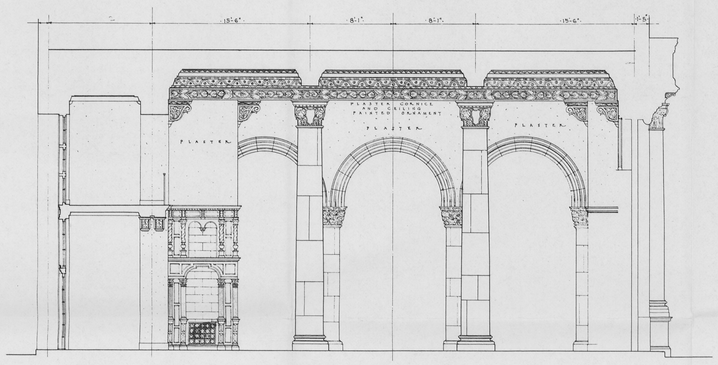

· CROSS · SECTION · ON · AXIS ·

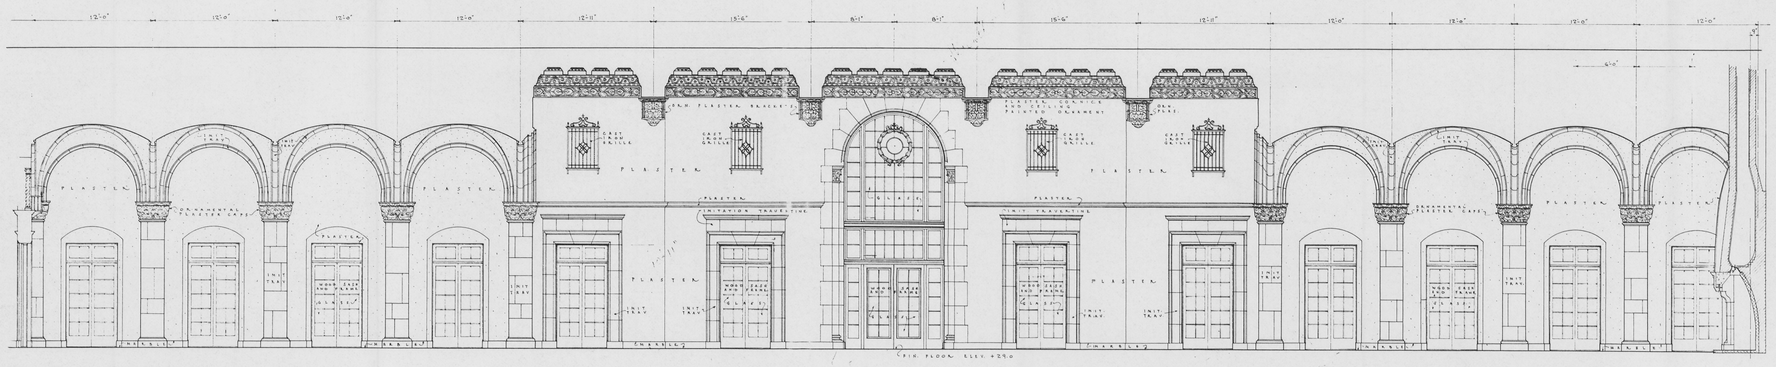

· ELEVATION · LOOKING · TOWARDS · MAIN · ENTRANCE ·

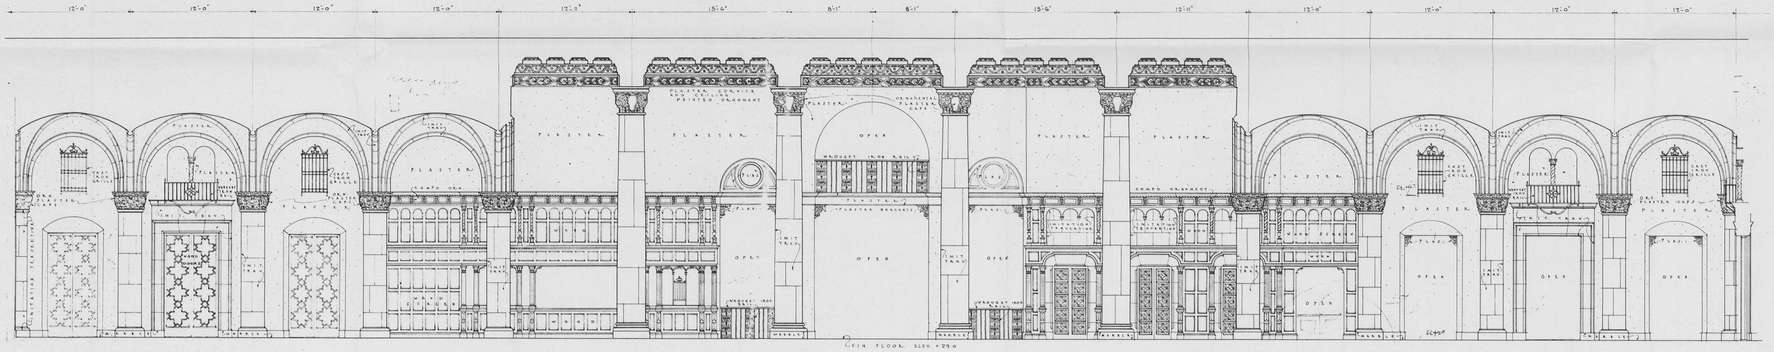

· ELEVATION · LOOKING · TOWARDS · PATIO ·

ELEVATIONS OF MAIN LOBBY

SCALE ¼ · 1'-0"

MIAMI BILTMORE HOTEL
CORAL GABLES, FLORIDA

Schultze and Weaver
Architects
17 East 49th Street, New York City, N.Y.
Job No. 83 Date 3/14/23 Drawing No. 40