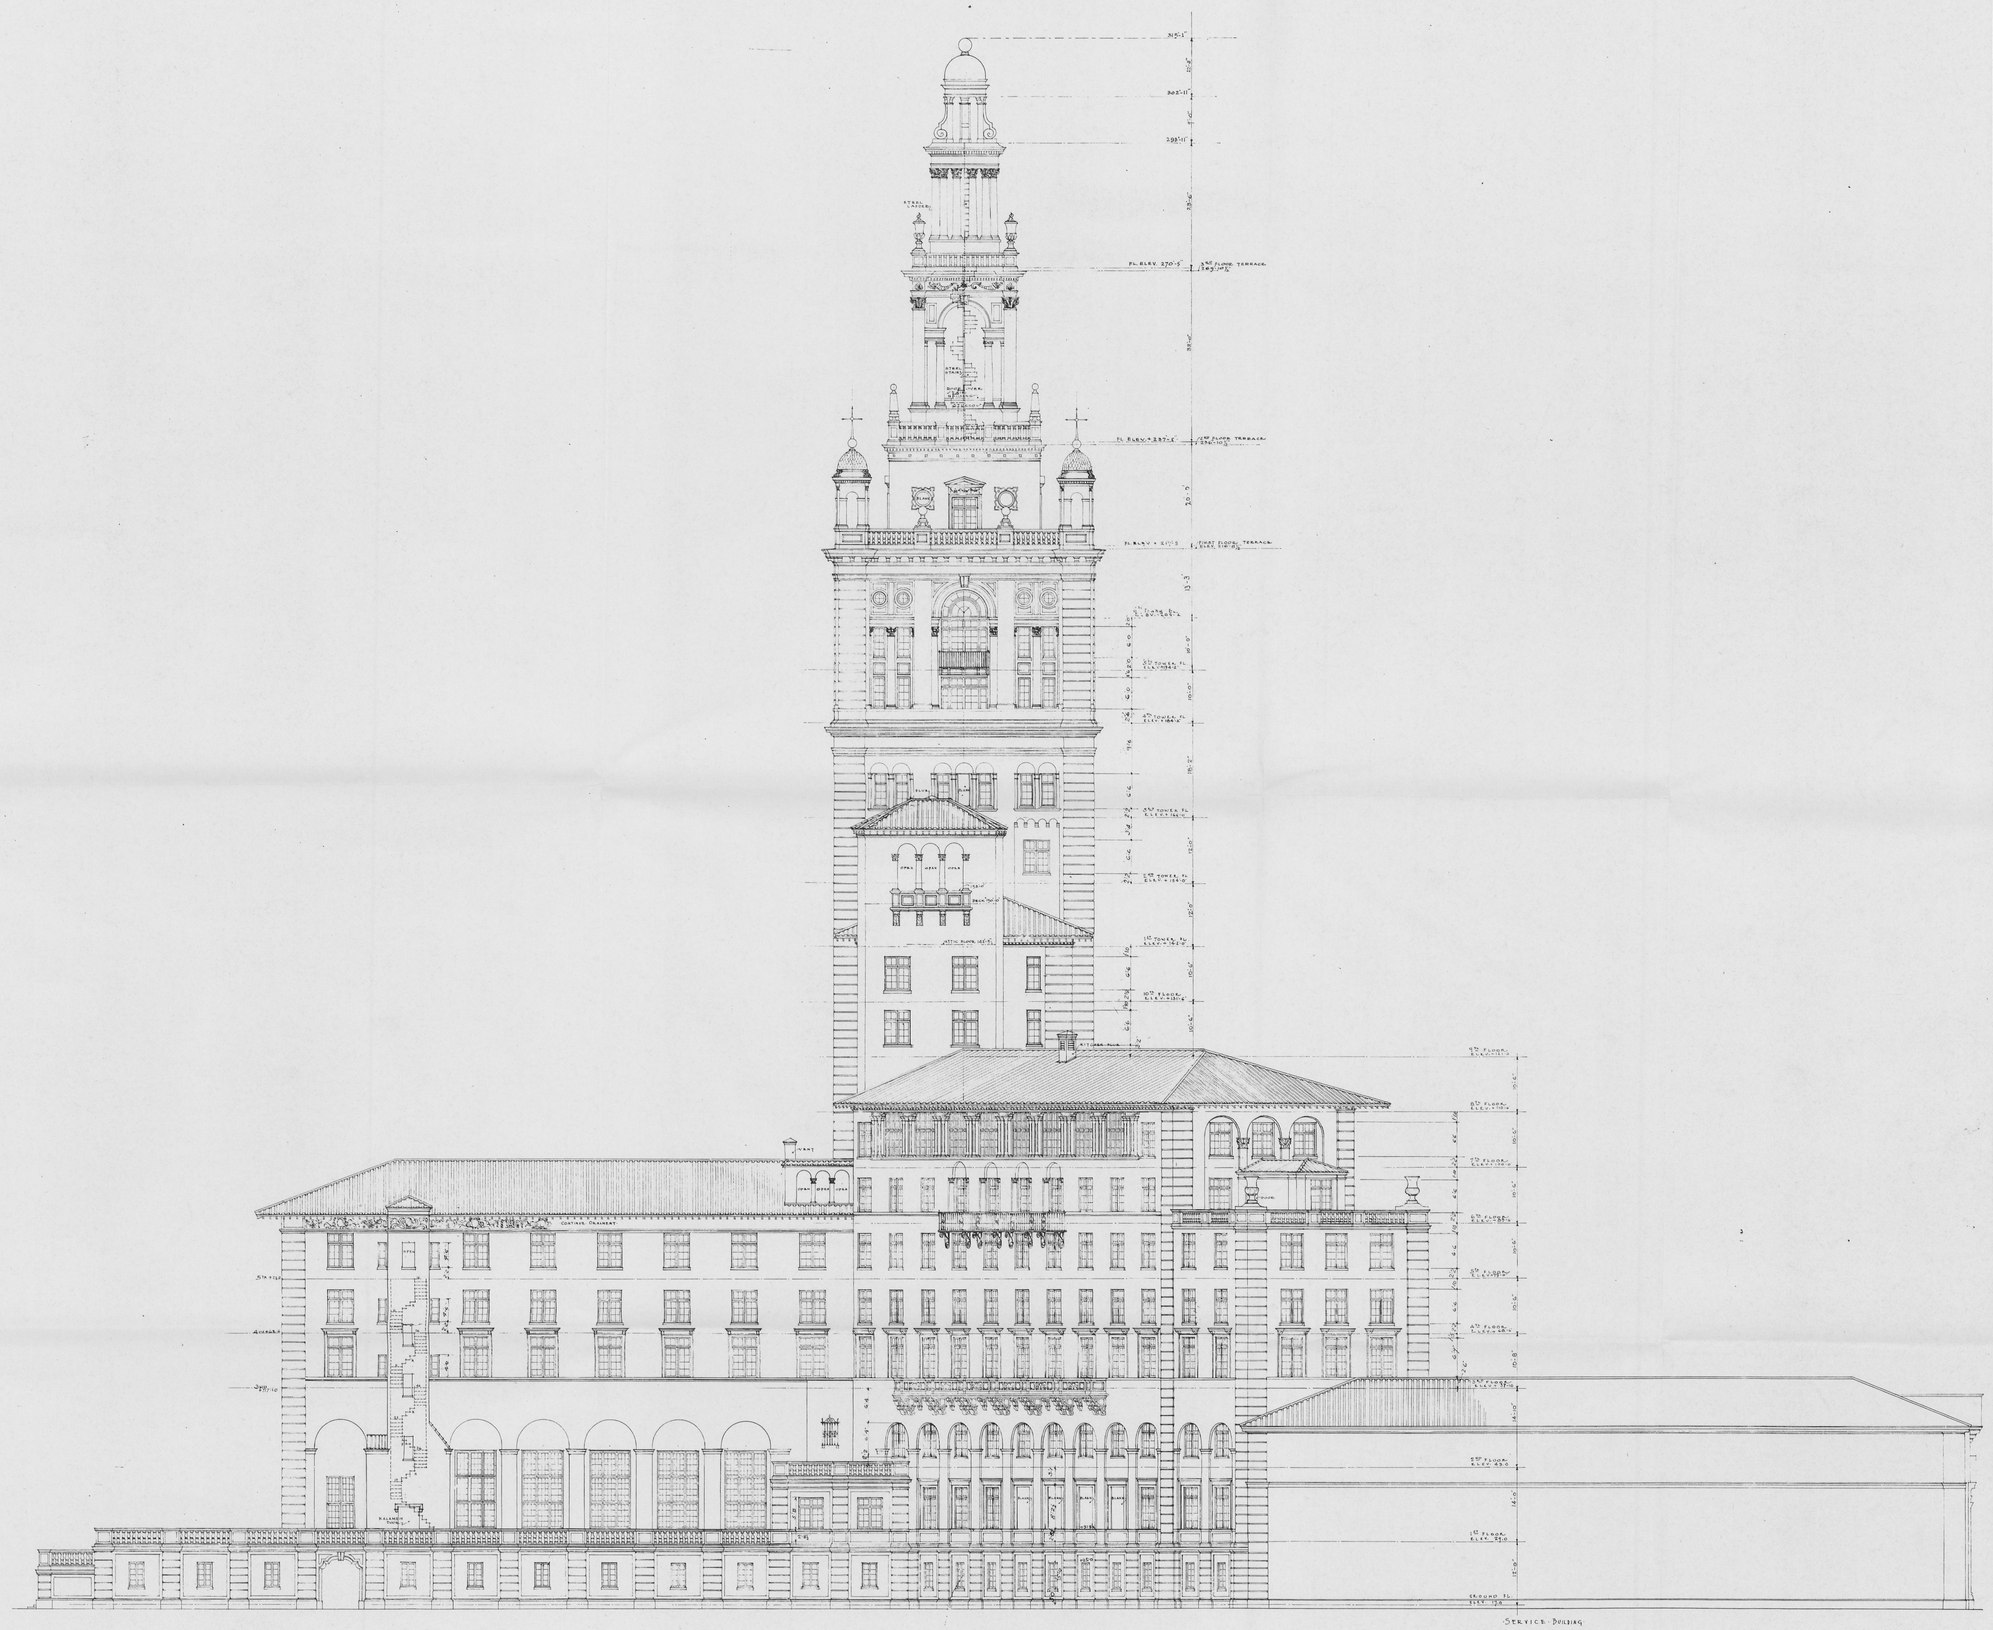

Revised Mar. 16-1925
" Apr. 21-1925 Wg. Mfg. Addn.

· EAST · ELEVATION ·

SCALE 1/8" = 1'-0"

MIAMI BILTMORE HOTEL
CORAL GABLES, FLORIDA

Schultze and Weaver
Architects
17 East 49th Street, New York City, N.Y.
Job No 83 Date 12/31/24 Drawing No 9