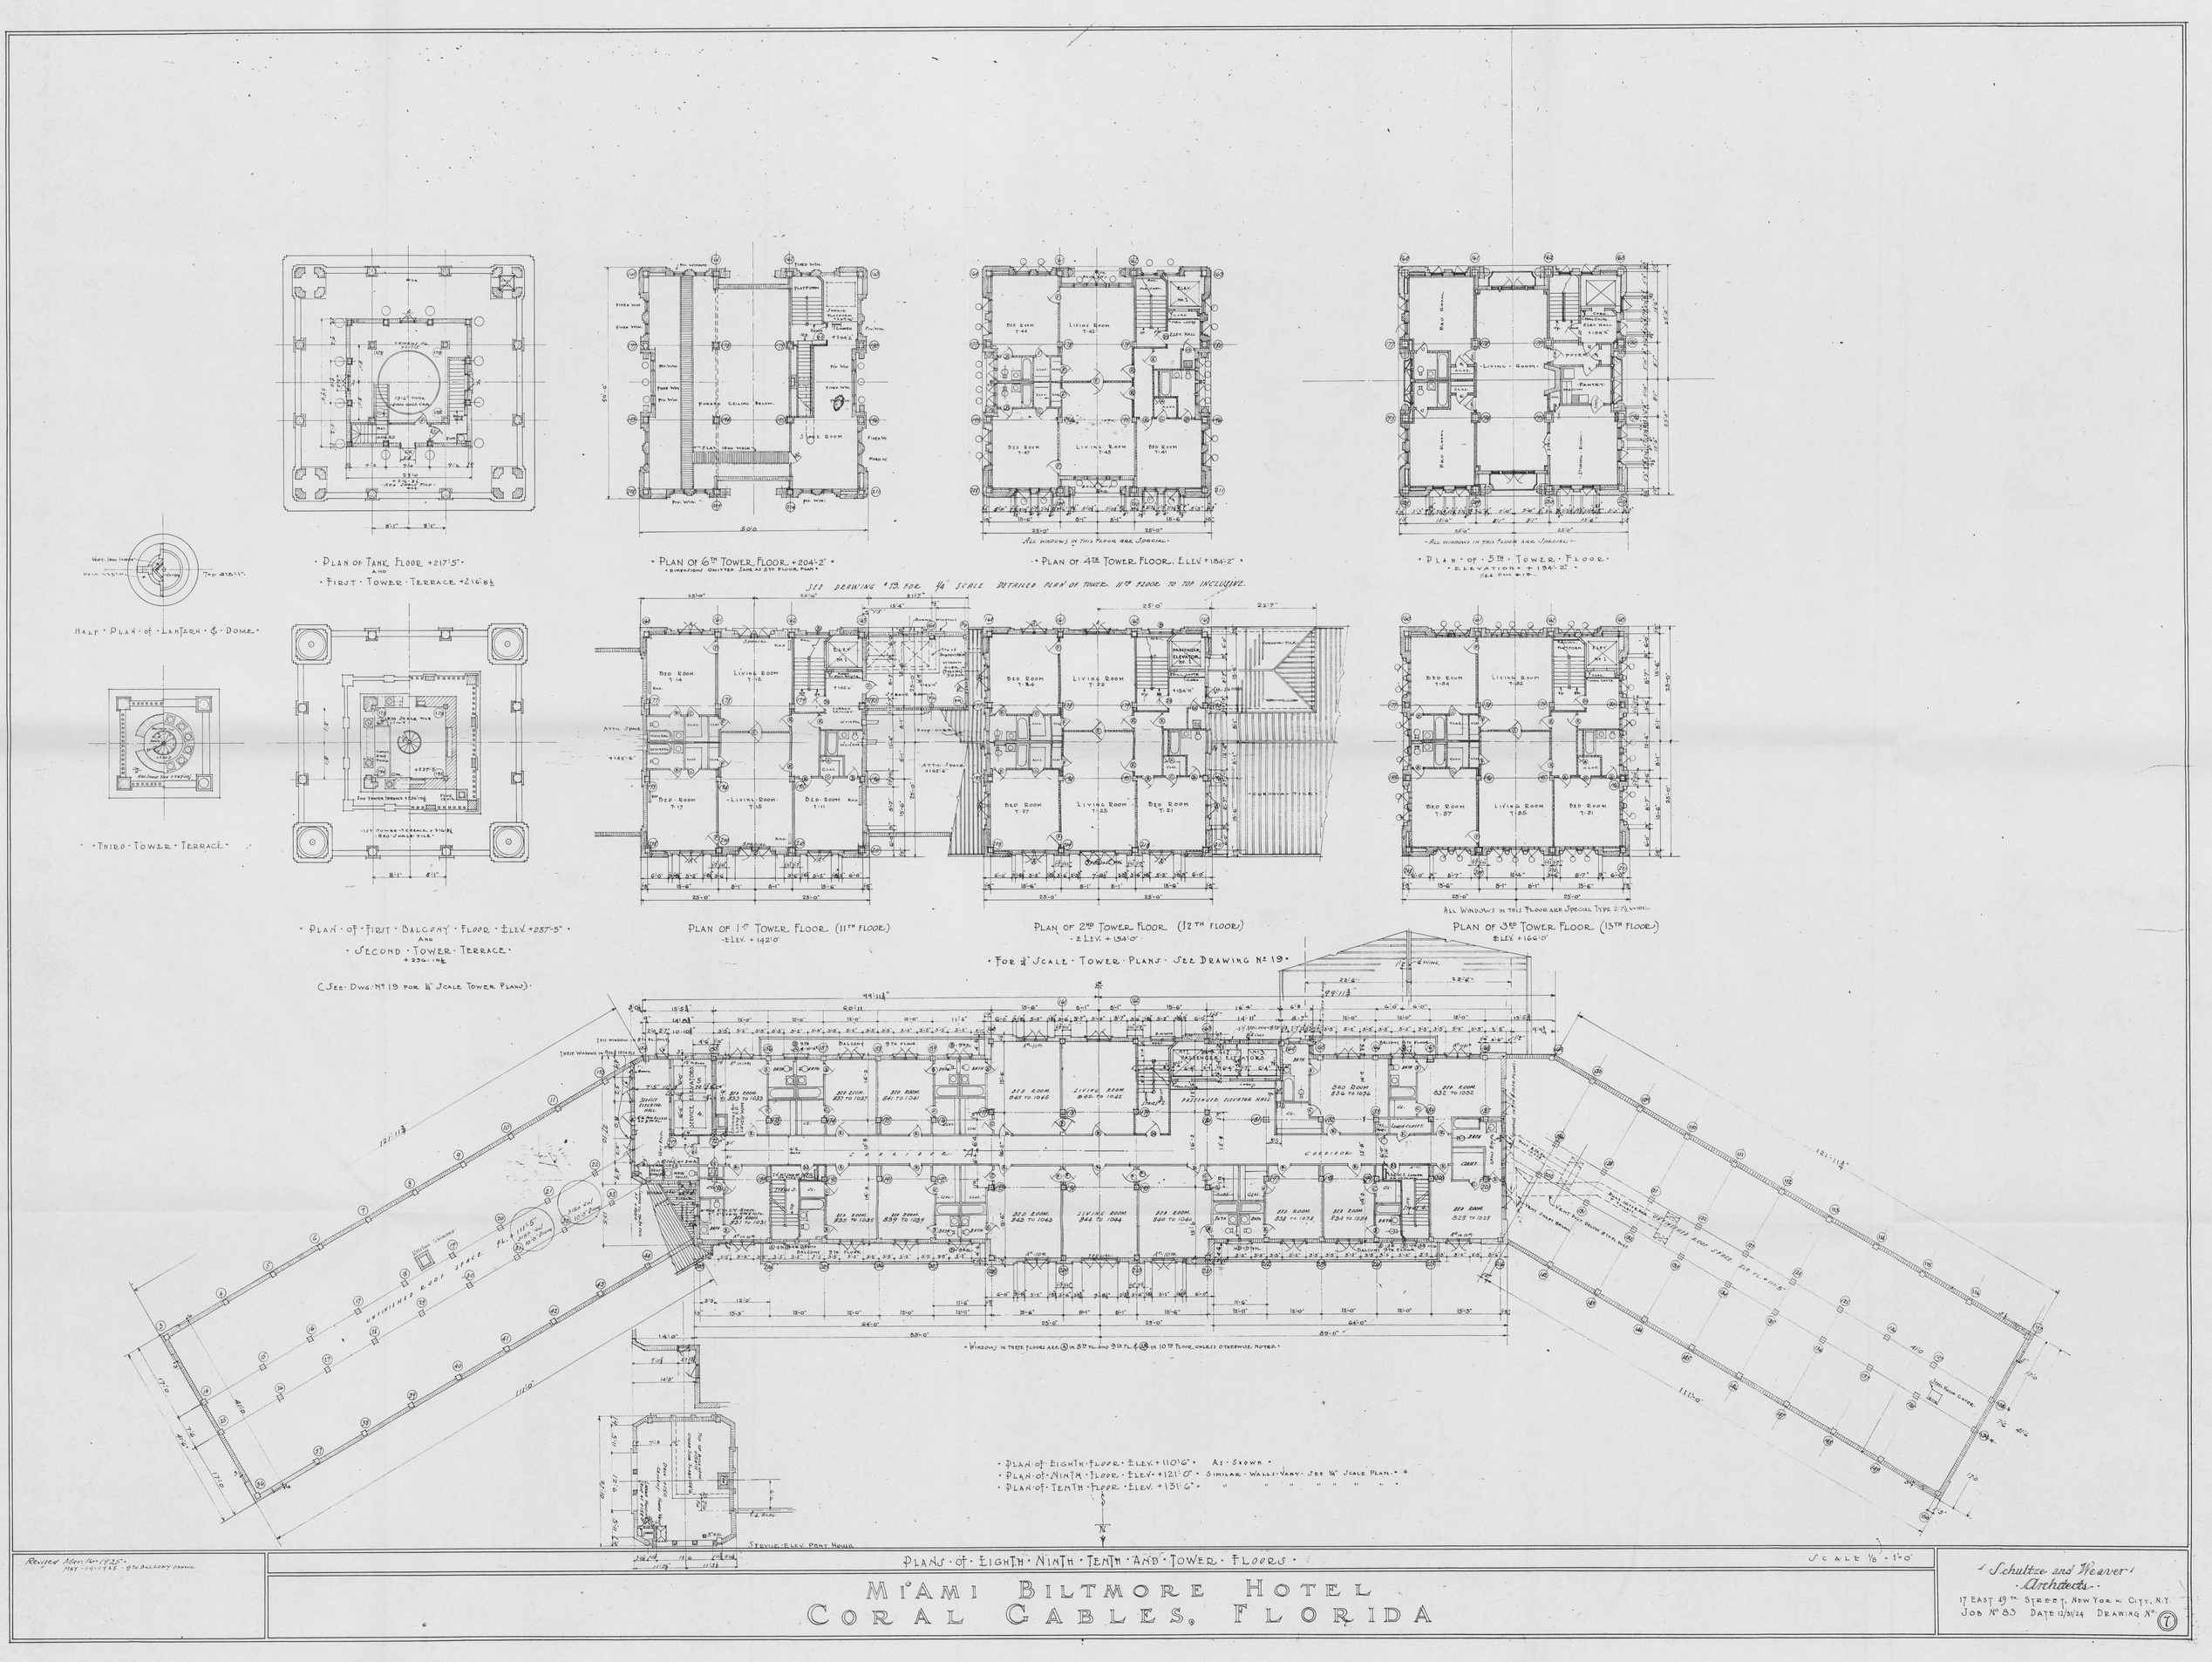

Plan of Tank Floor +217'-5"
and
First Tower Terrace +216'-8½
Plan of 6th Tower Floor +204'-2"
Dimensions Omitted Same as 5th Floor Plan
All windows in this floor are Special
Plan of 4th Tower Floor. Elev. +184'-2"
All windows in this floor are Special
Plan of 5th Tower Floor
Elevation +194'-2"
See Dwg. No. 19
Half Plan of Lantern & Dome
Third Tower Terrace
See drawing No. 19 for ¼" scale detailed plan of tower. 11th floor to top inclusive.
Plan of First Balcony Floor Elev. +237'-5"
and
Second Tower Terrace
+236'-10½
(See Dwg. No. 19 for ¼" Scale Tower Plans)
Plan of 1st Tower Floor (11th Floor)
Elev. +142'-0"
Plan of 2nd Tower Floor (12th Floor)
Elev. +154'-0"
For ¼" Scale Tower Plans See Drawing No. 19
All Windows in this Floor are Special Type 2'-7½" wide
Plan of 3rd Tower Floor (13th Floor)
Elev. +166'-0"
Windows in these floors are A in 8th Fl. and 9th Fl. & B in 10th Floor unless otherwise noted
Plan of Eighth Floor Elev. +110'-6" As Shown
Plan of Ninth Floor Elev. +121'-0" Similar Walls Vary See ¼" Scale Plan
Plan of Tenth Floor Elev. +131'-6"
Service Elev. Pent House
Plans of Eighth Ninth Tenth and Tower Floors
Scale ⅛" = 1'-0"
Revised Mar. 16 - 1925
May 14 - 1925 - 9th Balcony Shown
Miami Biltmore Hotel
Coral Gables, Florida
Schultze and Weaver
Architects
17 East 49th Street, New York City, N.Y.
Job No. 83 Date 12/31/24 Drawing No. 7