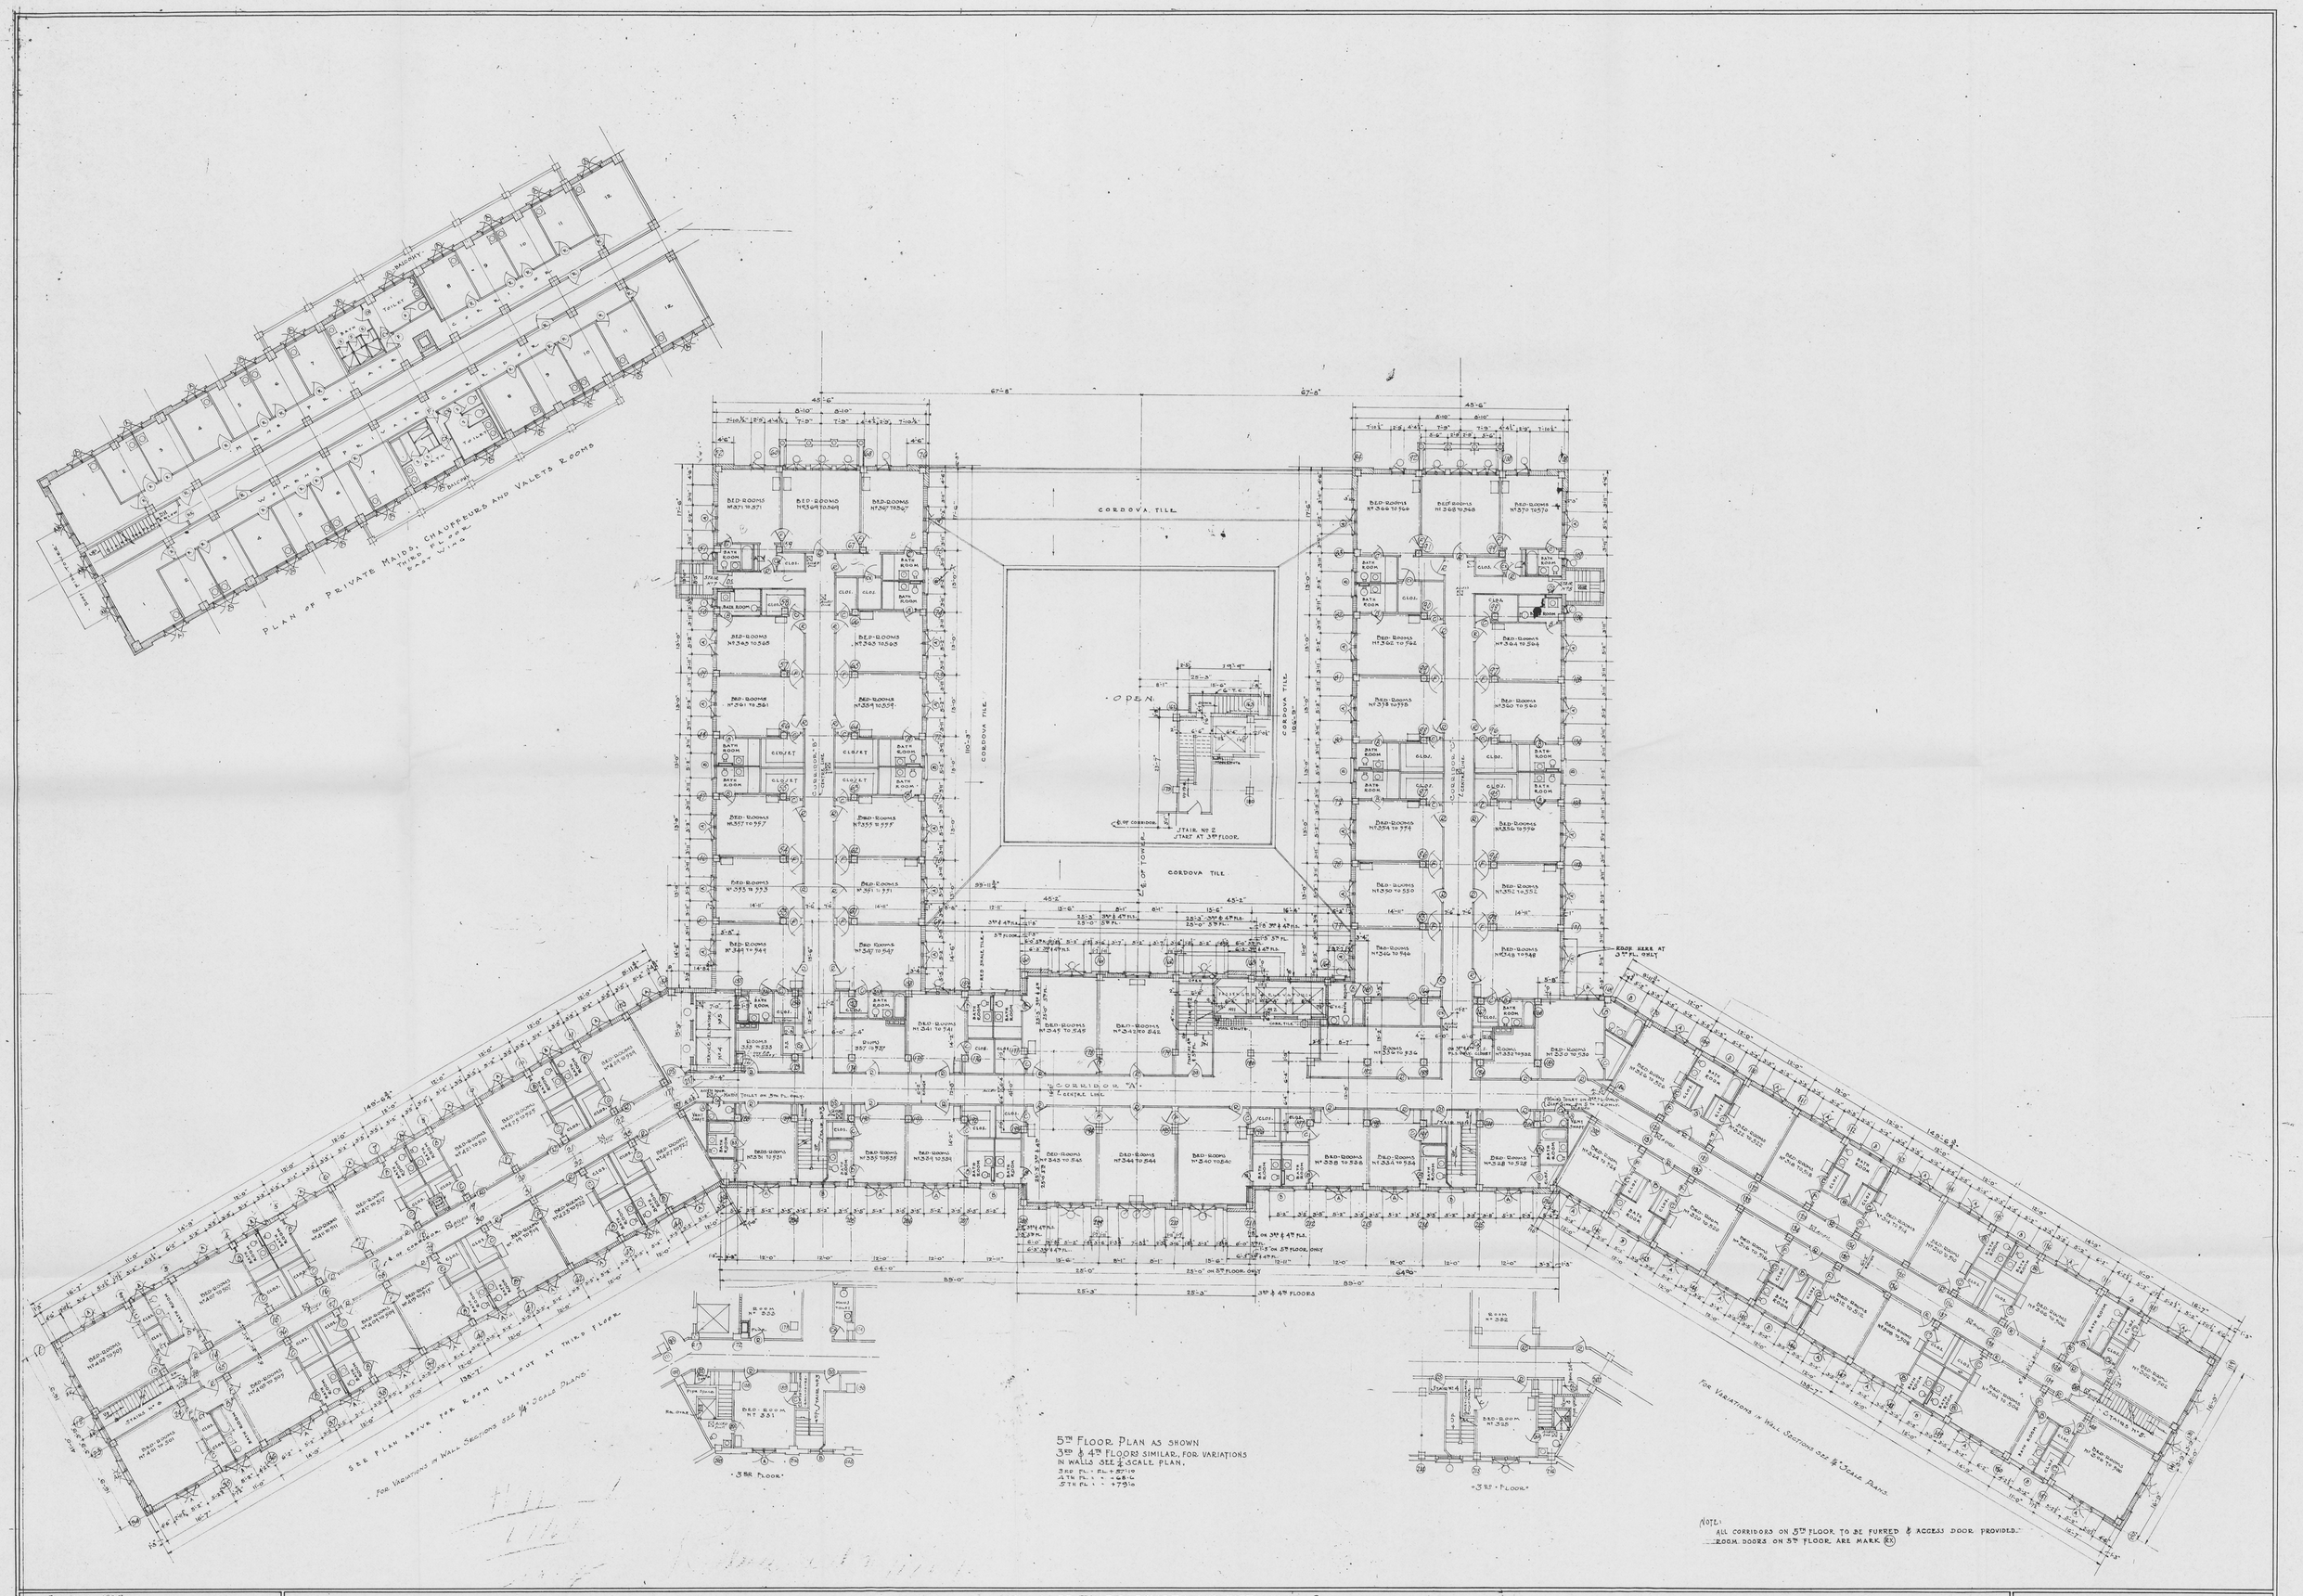


Rev. Mar 16-1925
Rev. April 4, 1925 ---------- 3rd Floor Layout Changed

PLAN OF THIRD FOURTH AND FIFTH FLOORS

Scale ⅛" = 1'-0"

# MIAMI BILTMORE HOTEL
# CORAL GABLES FLORIDA

Schultze and Weaver
Architects
17 East 49th Street, New York City, N.Y.
Job No 83 Date 12/31/24 Drawing No 5