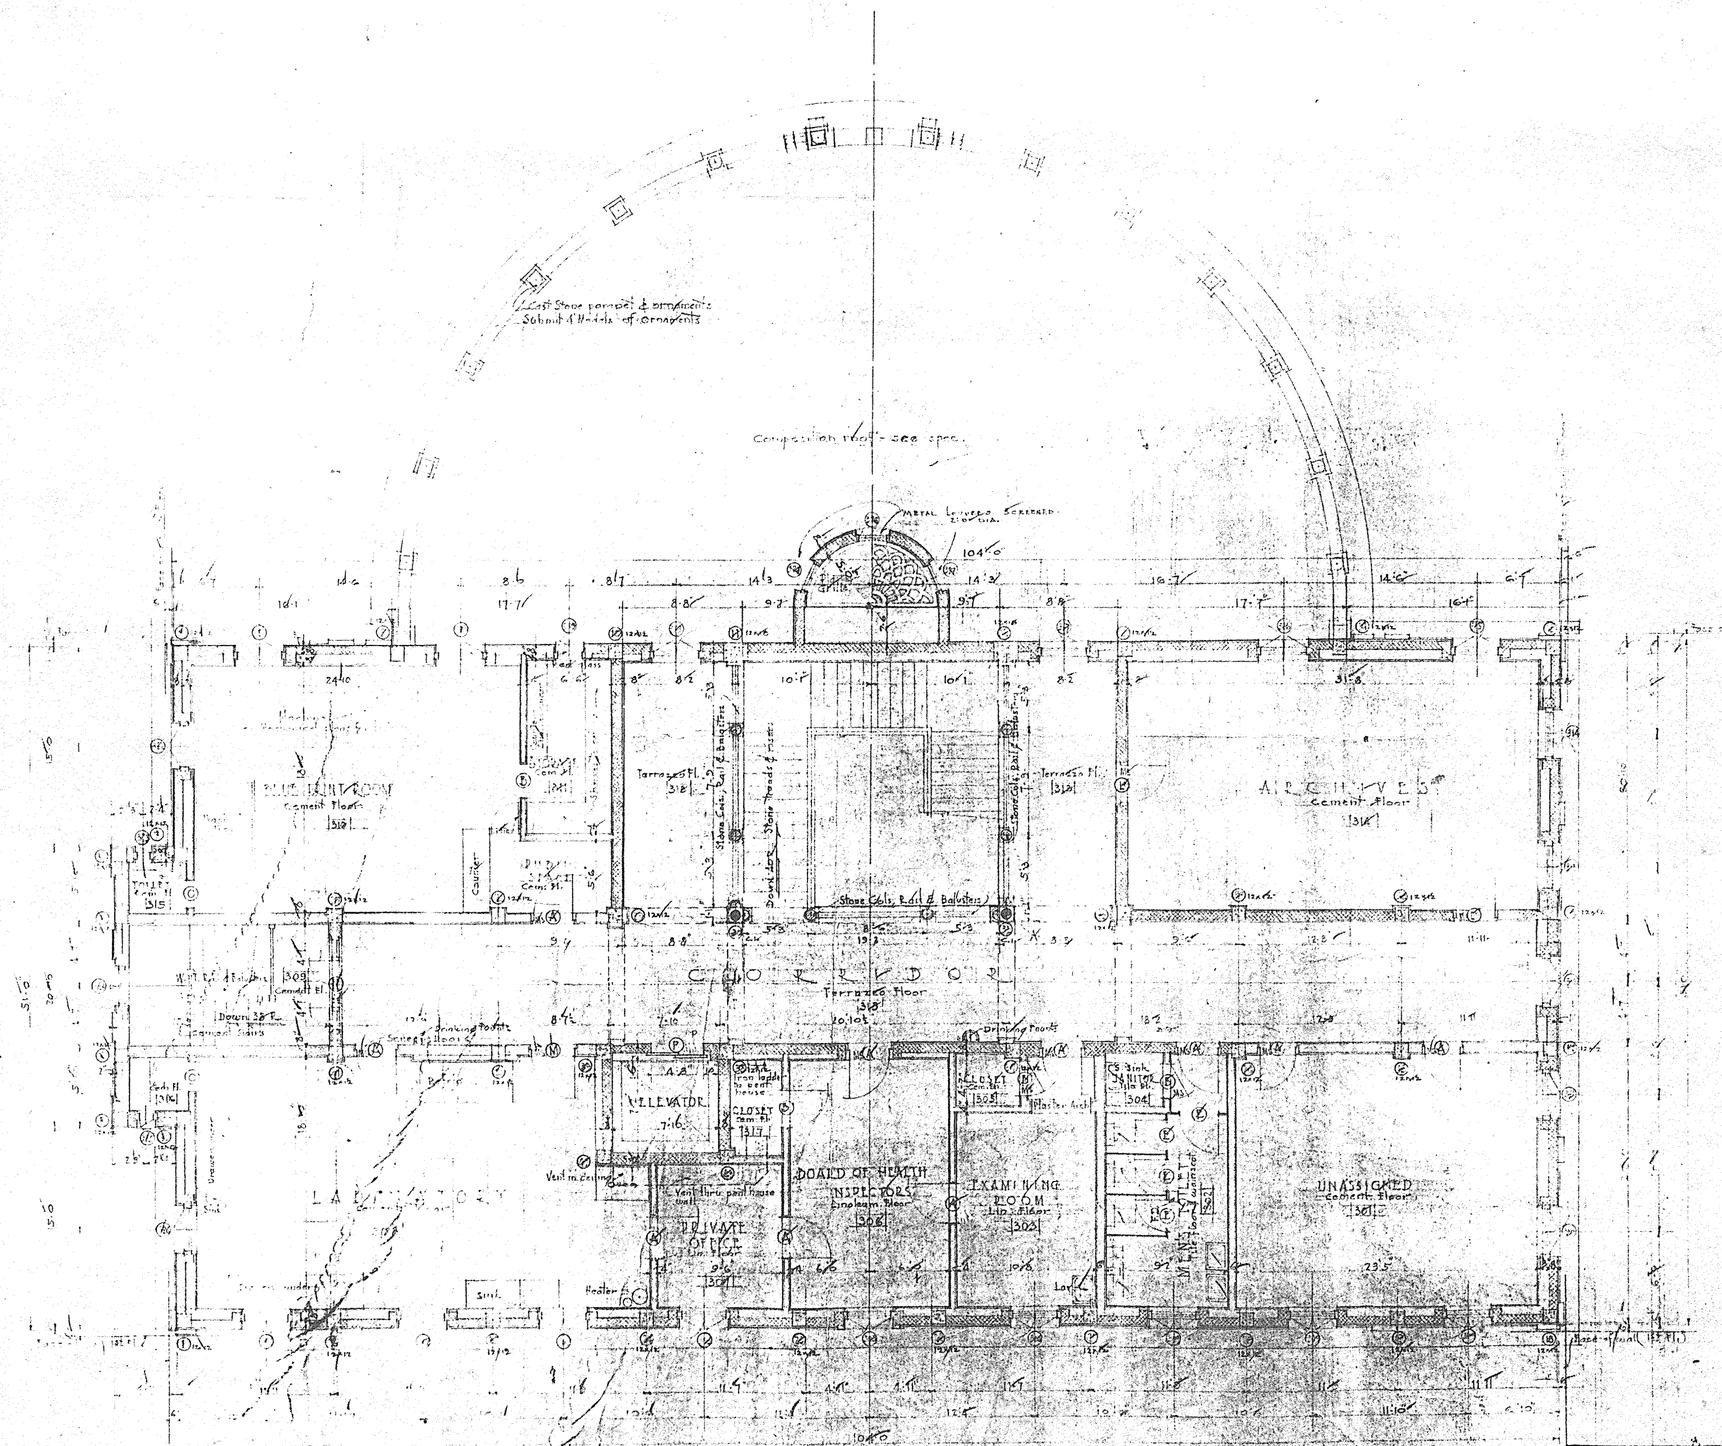

THIRD FLOOR PLAN
SCALE 1/4 IN. = 1 FT.

DATE June 14 1927	CITY HALL CORAL GABLES FLA.	DRAWING No. 3
DRAWN BY B.W.R.	OFFICE OF PHINEAS E. PAIST SUPERVISING ARCHITECT CORAL GABLES FLORIDA DENMAN FINK - ASSOCIATE	
CHECKED BY	THIS THIRD FLOOR PLAN.	252