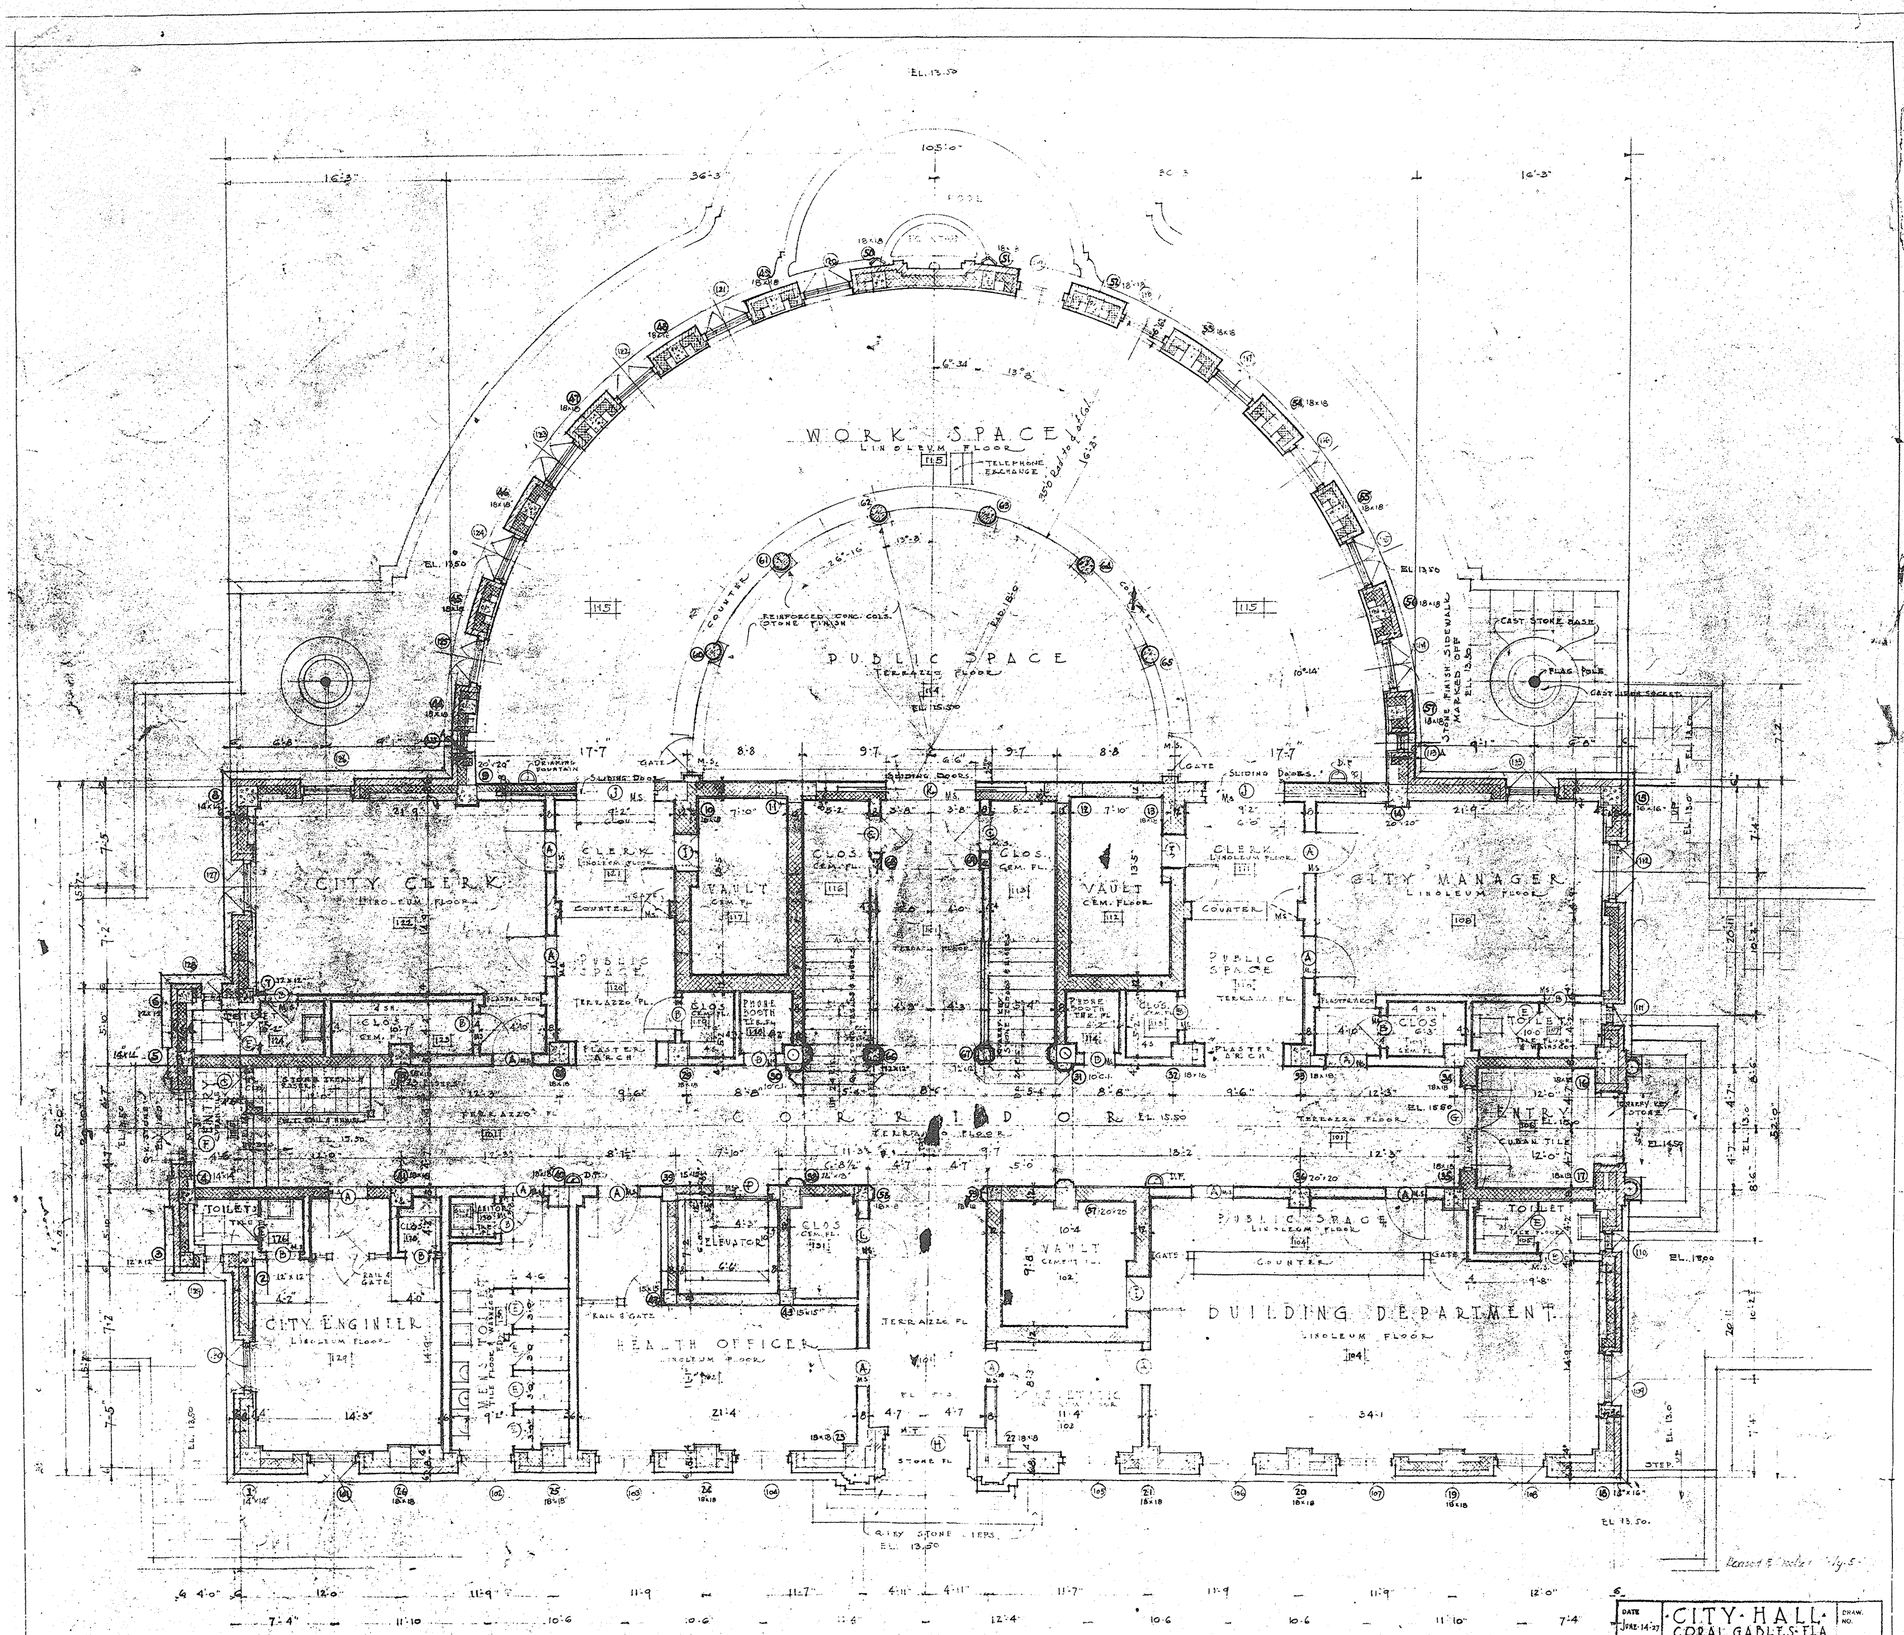

LEGEND

HOLLOW TILE — STONE (CAST OR QUARRY)
GYPSUM BLOCK — CONCRETE
TILE (FLOOR) — WOOD — VITROLITE
PLASTER - STUCCO - CEMENT
SLATE — SADDLE — M.S.
MET. & THRESHOLD — M.T.

FIRST FLOOR PLAN

SCALE - 1/4 IN. = 1 FT.

DATE Feb. 14-27	CITY HALL CORAL GABLES FLA	DRAW. NO. 1
DRAWN BY F.W.C.	OFFICE OF PHINEAS E. PAIST SUPERVISING ARCHITECT CORAL GABLES FLORIDA DERMAN FIRM ASSOCIATES	
CHECKED BY B.W.R. F.W.C.	TITLE FIRST FLOOR PLAN ISSUED REVISED July 5-27 - B.W.R.	CHK. NO. 252