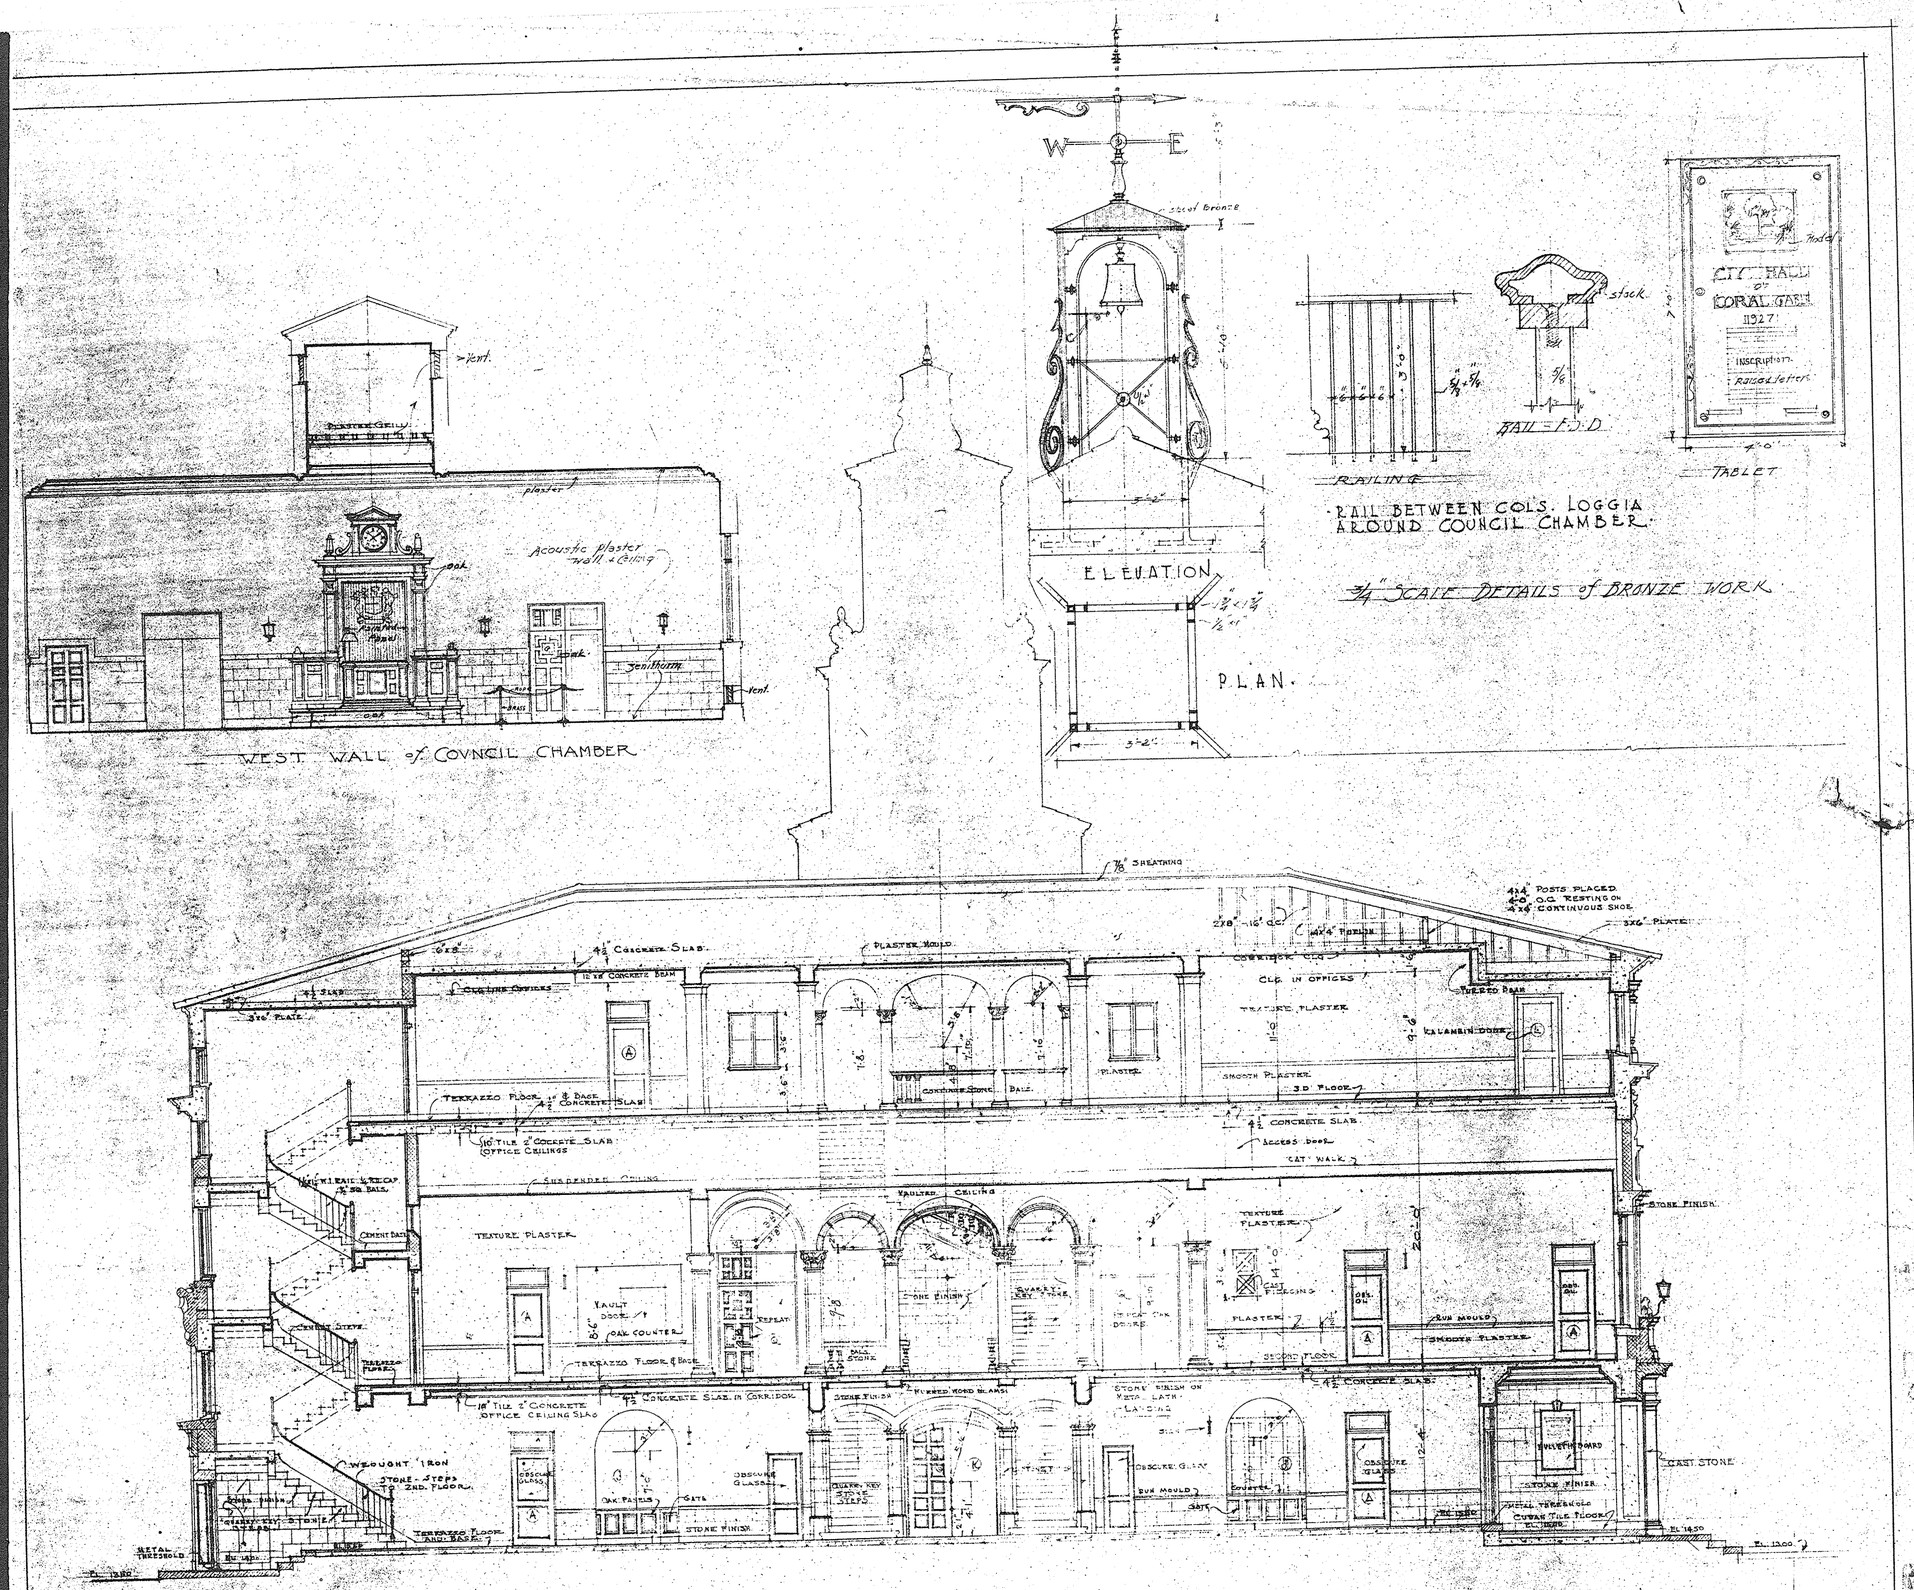

-LONGITUDINAL SECTION-

SCALE 1/4 IN. = 1 FT.

DATE JUNE 14 27	CITY HALL CORAL GABLES FLA	DWG. NO. 10
DRAWN BY H.D.S.	OFFICE OF PHINEAS E. PAIST SUPERVISING ARCHITECT CORAL GABLES FLORIDA	
CHECKED BY E.W.R.	DEPARTMENT ASSOCIATE TITLE LONGITUDINAL SECTION	SHEET NO. 252
	1-5-27 - F.W.C.	