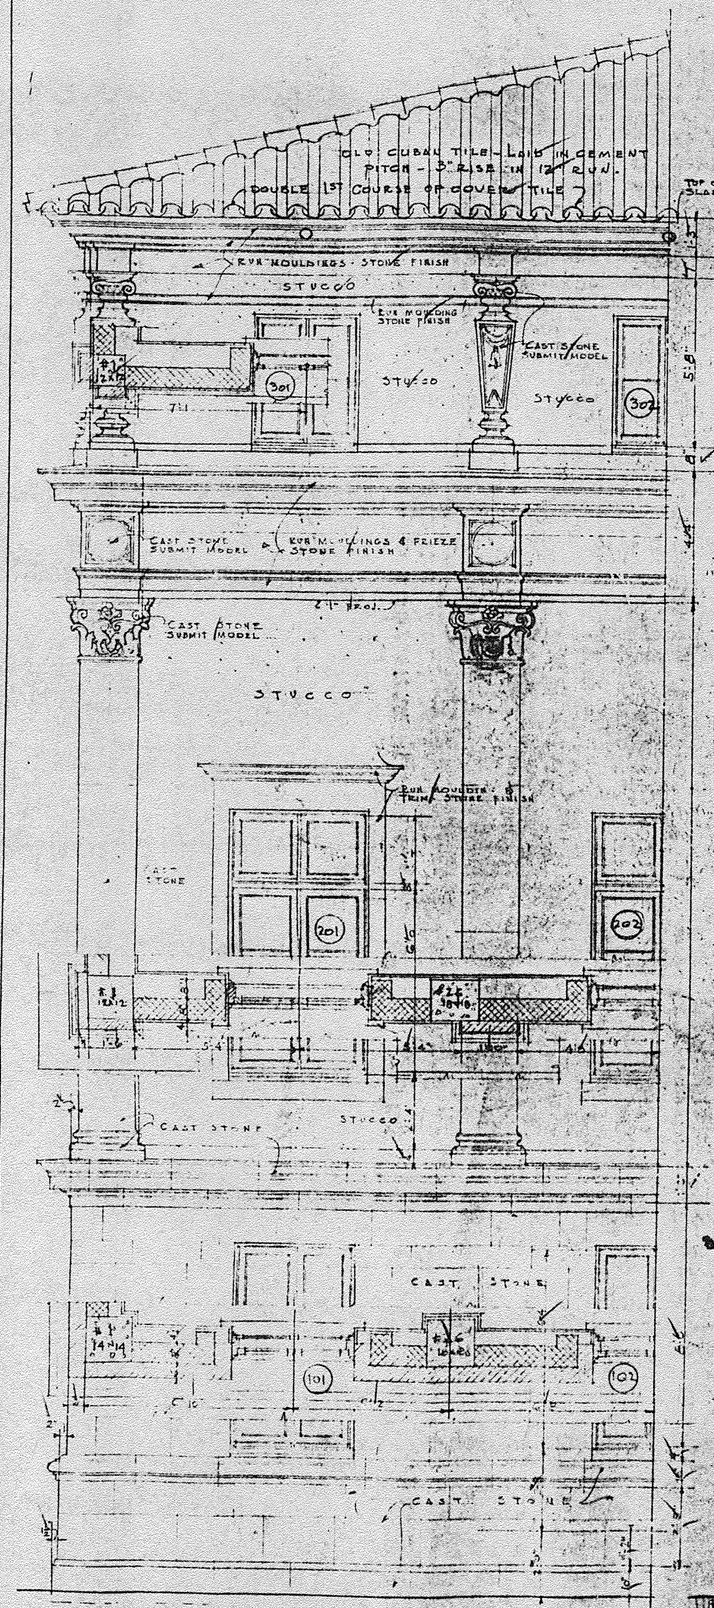

·ELEVATION·
NORTH CORNER of EAST ELEVATION

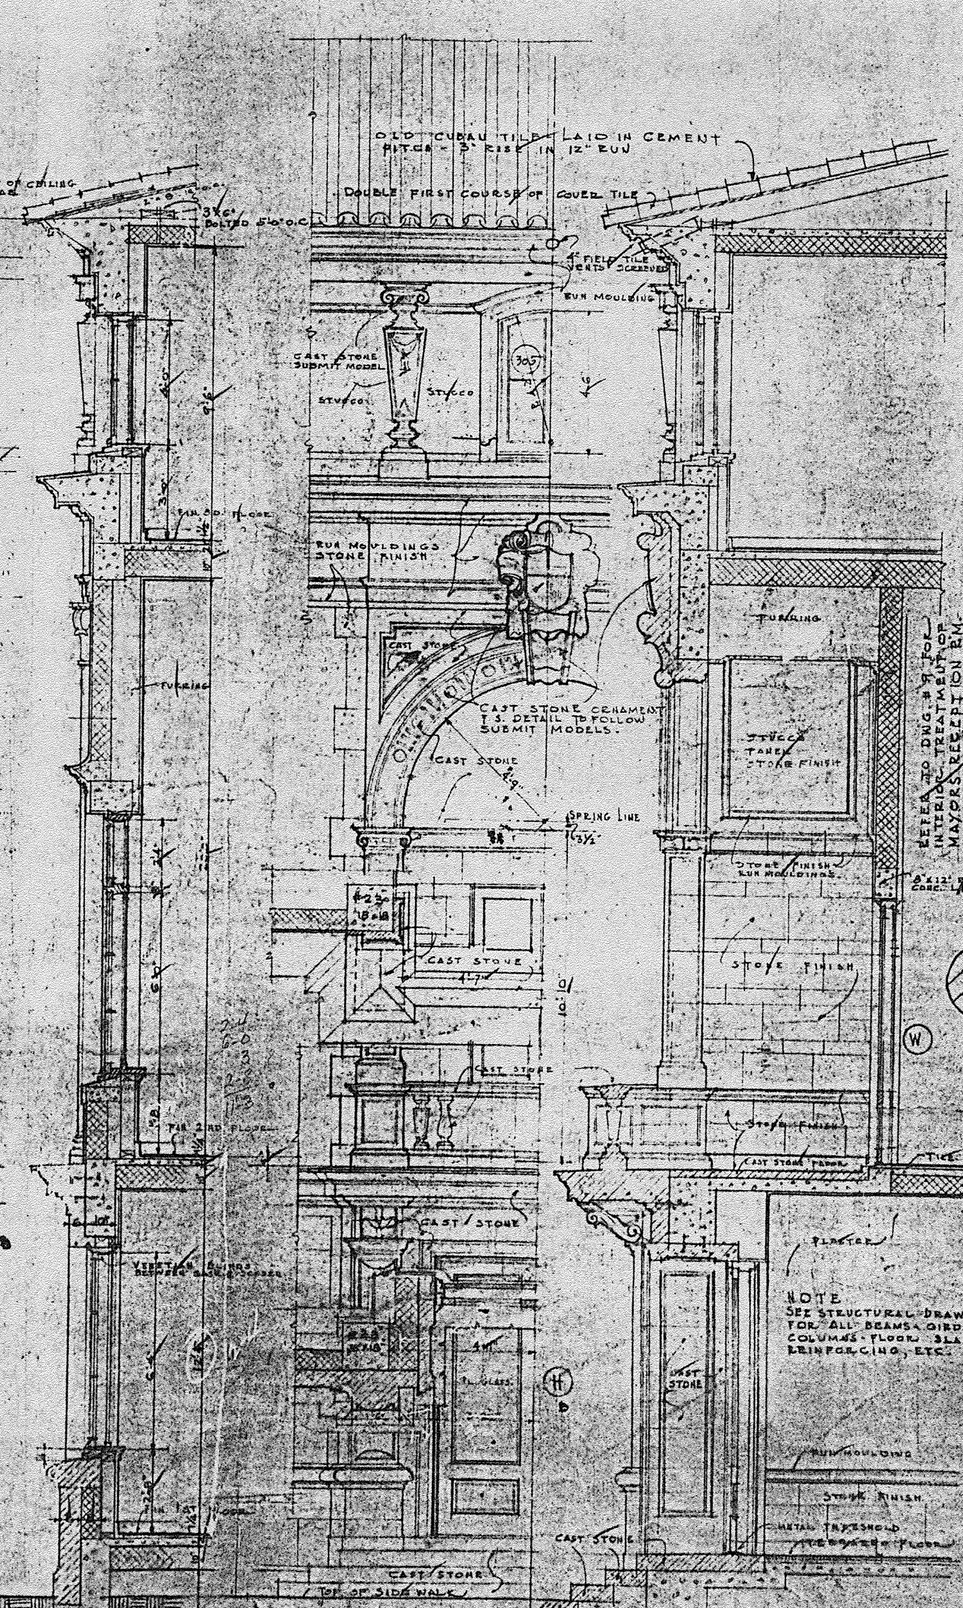

·SECTION·
ELEVATION
ENTRANCE EAST ELEVATION
·SECTION·

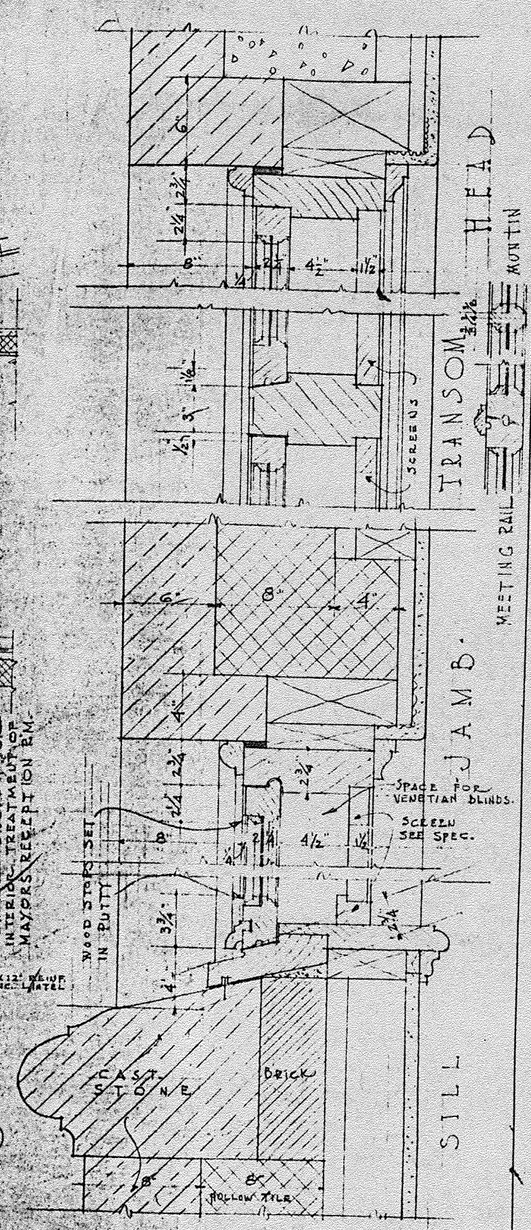

TYPICAL WINDOW FRAME for SASH OPENING OUT
SCALE - 3 INS. = 1 FT.

TOILET & 3D. FLOOR SASH TO BE 1¾" THICK - FRAMES SIMILAR. OF 2¼" x 7¾" STOCK

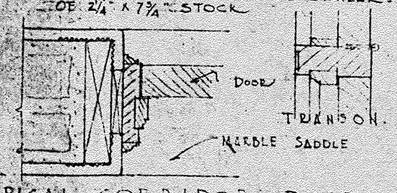

TYPICAL CORRIDOR DOORS
SCALE 3 INS. = 1 FT.

·TYPICAL· EXTERIOR ·DETAILS·
SCALE - ½ IN. = 1 FT.

DATE June 14 1927	CITY HALL CORAL GABLES - FLA	DRAW. NO. 11
DRAWN BY F.N.C.	OFFICE OF PHINEAS E. PAIST - SUPERVISING ARCHITECT CORAL GABLES FLORIDA HERMAN FINK - ASSOCIATE	
CHECKED BY	TYPE EXTERIOR DETAILS	FORM NO. 252
	SCALE REVISED	