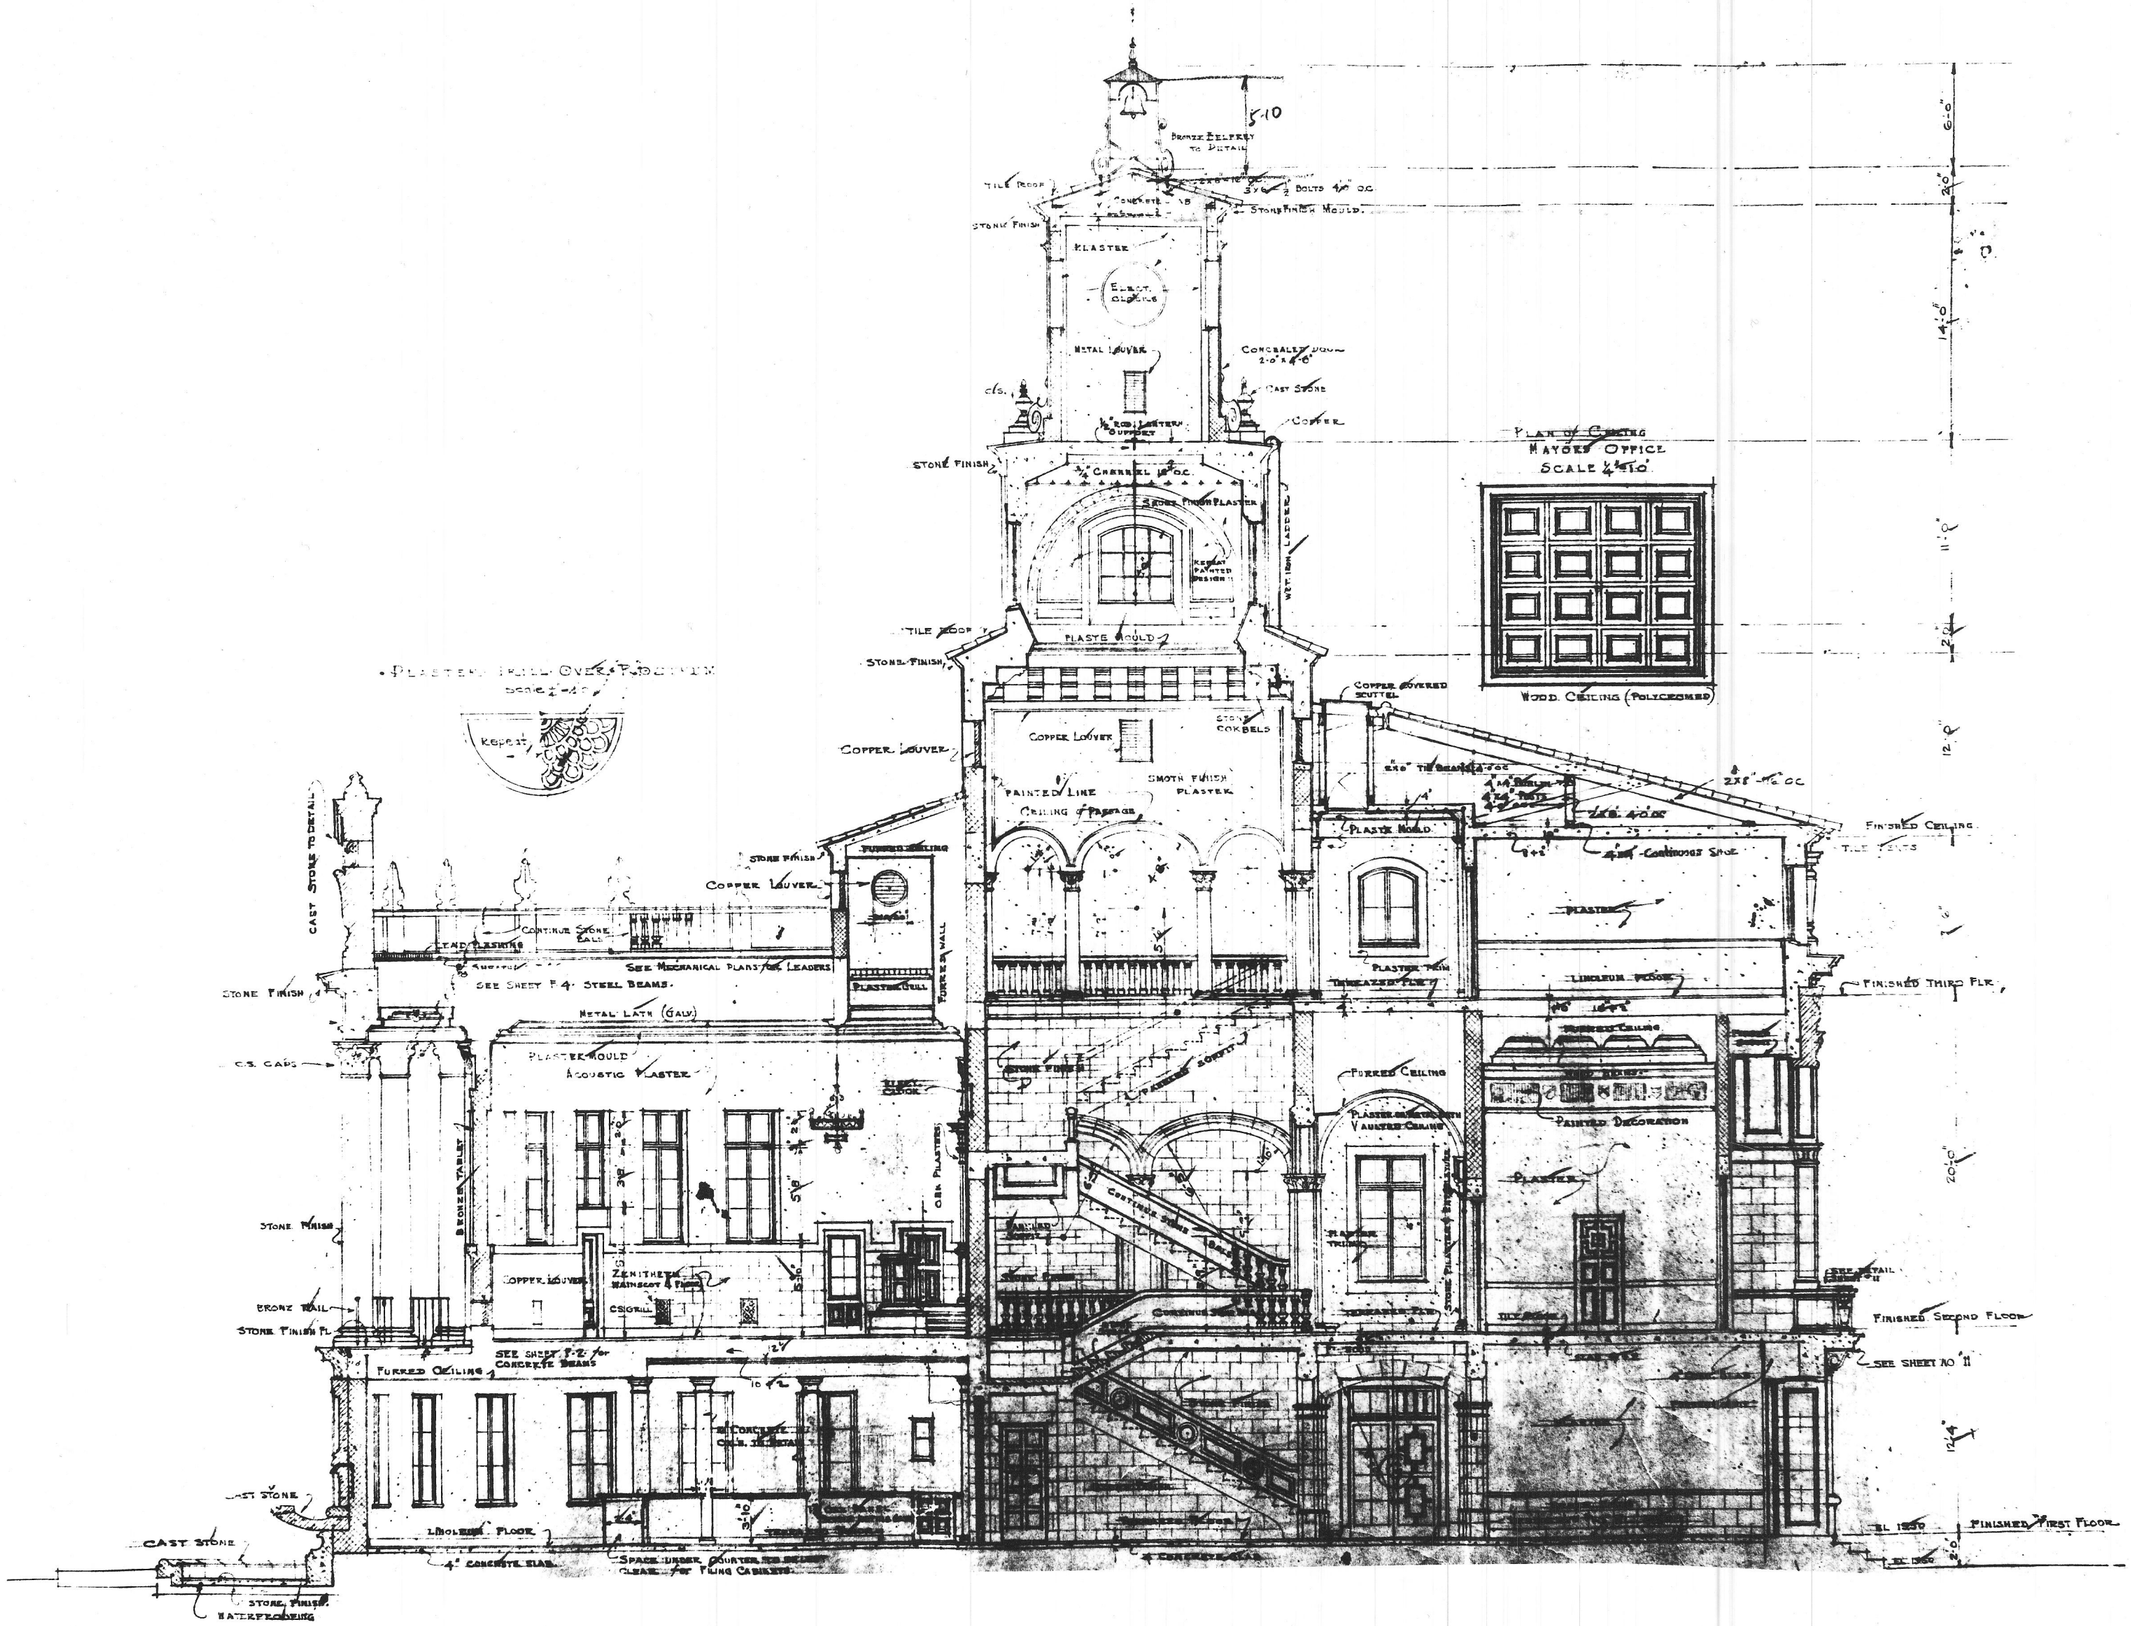
Bronze Belfrey to Detail
Tile Roof
Concrete
Stone Finish Mould.
Plaster
Metal Louver
Concealed Door 2'-0" x 4'-6"
Cast Stone
Copper
Stone Finish
Cornice
Plaster Mould
Tile Roof
Stone Finish
Copper Louver
Copper Louver
Painted Line Ceiling of Passage
Smoth Finish Plaster
Stone Cockbeds
Copper Covered Scuttel
Plaster Mould
Finished Ceiling
Tile Floors
Continuous Shoe
Plaster
Linoleum Floor
Finished Third Flr.
Furred Ceiling
Painted Decoration
Plaster
Finished Second Floor
See Detail
See Sheet No 11
Finished First Floor
Cast Stone to Detail
Stone Finish
Copper Louver
Continue Stone Rail
See Mechanical Plans for Leaders
See Sheet F 4: Steel Beams.
Plaster Mould
Metal Lath (Galv)
Plaster Mould
Acoustic Plaster
C.I. Caps
Bronze Tablet
Stone Finish
Bronz Rail
Stone Finish Fl.
Copper Louver
Zenitherm Wainscot & Frame
C.I. Grill
See sheet F-2 for Concrete Beams
Furred Ceiling
Linoleum Floor
4" Concrete Slab
Space under counter for Filing Cabinets
Cast Stone
Cast Stone
Stone Finish
Waterproofing
Plaster Mould
Furred Ceiling
Plaster on Metal Lath with Vaulted Ceiling
Plaster Trim
Continuous Shoe
Linoleum Floor
Stone Finish