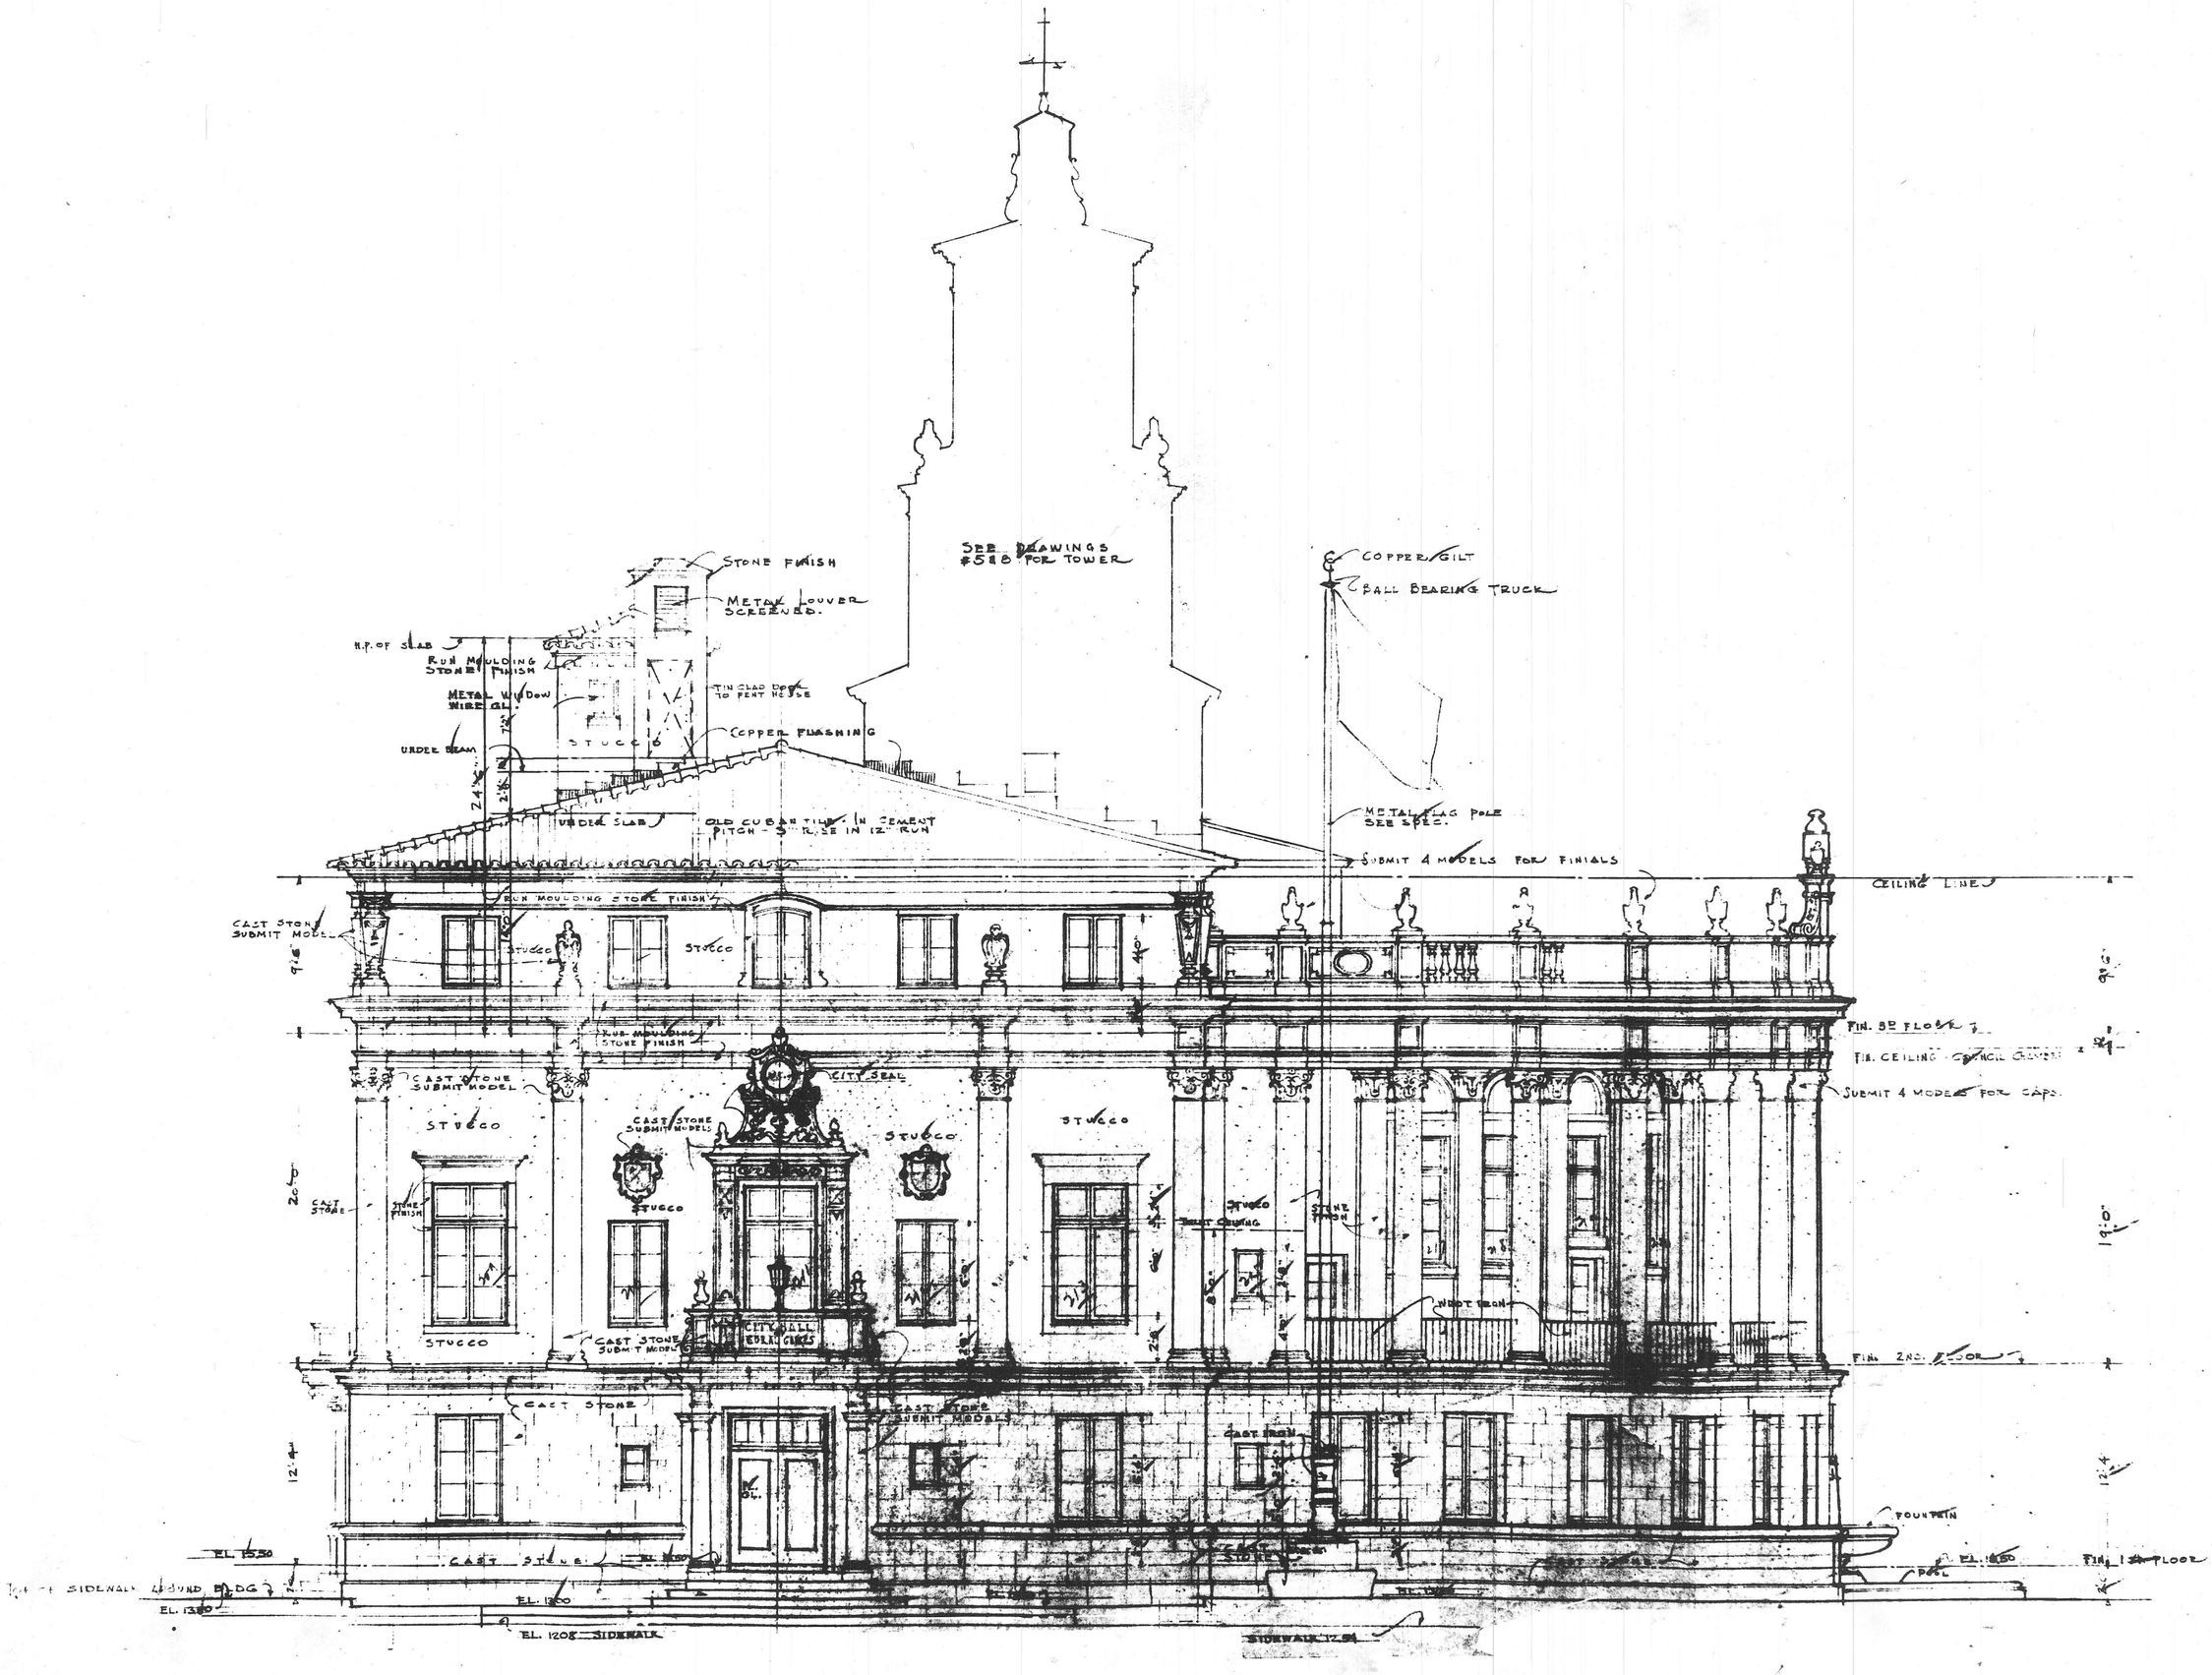

SOUTH - ELEVATION

SCALE - 1/4 IN. = 1 FT.

DATE JUNE 14 1927	CITY HALL CORAL GABLES - FLA.	DWG. NO. 6
DRAWN BY F.W.C.	OFFICE OF PHINEAS E. PAIST SUPERVISING ARCHITECT CORAL GABLES FLORIDA	
CHECKED BY	TITLE - SOUTH ELEVATION.	
	ISSUED	
	REVISED	

10A56