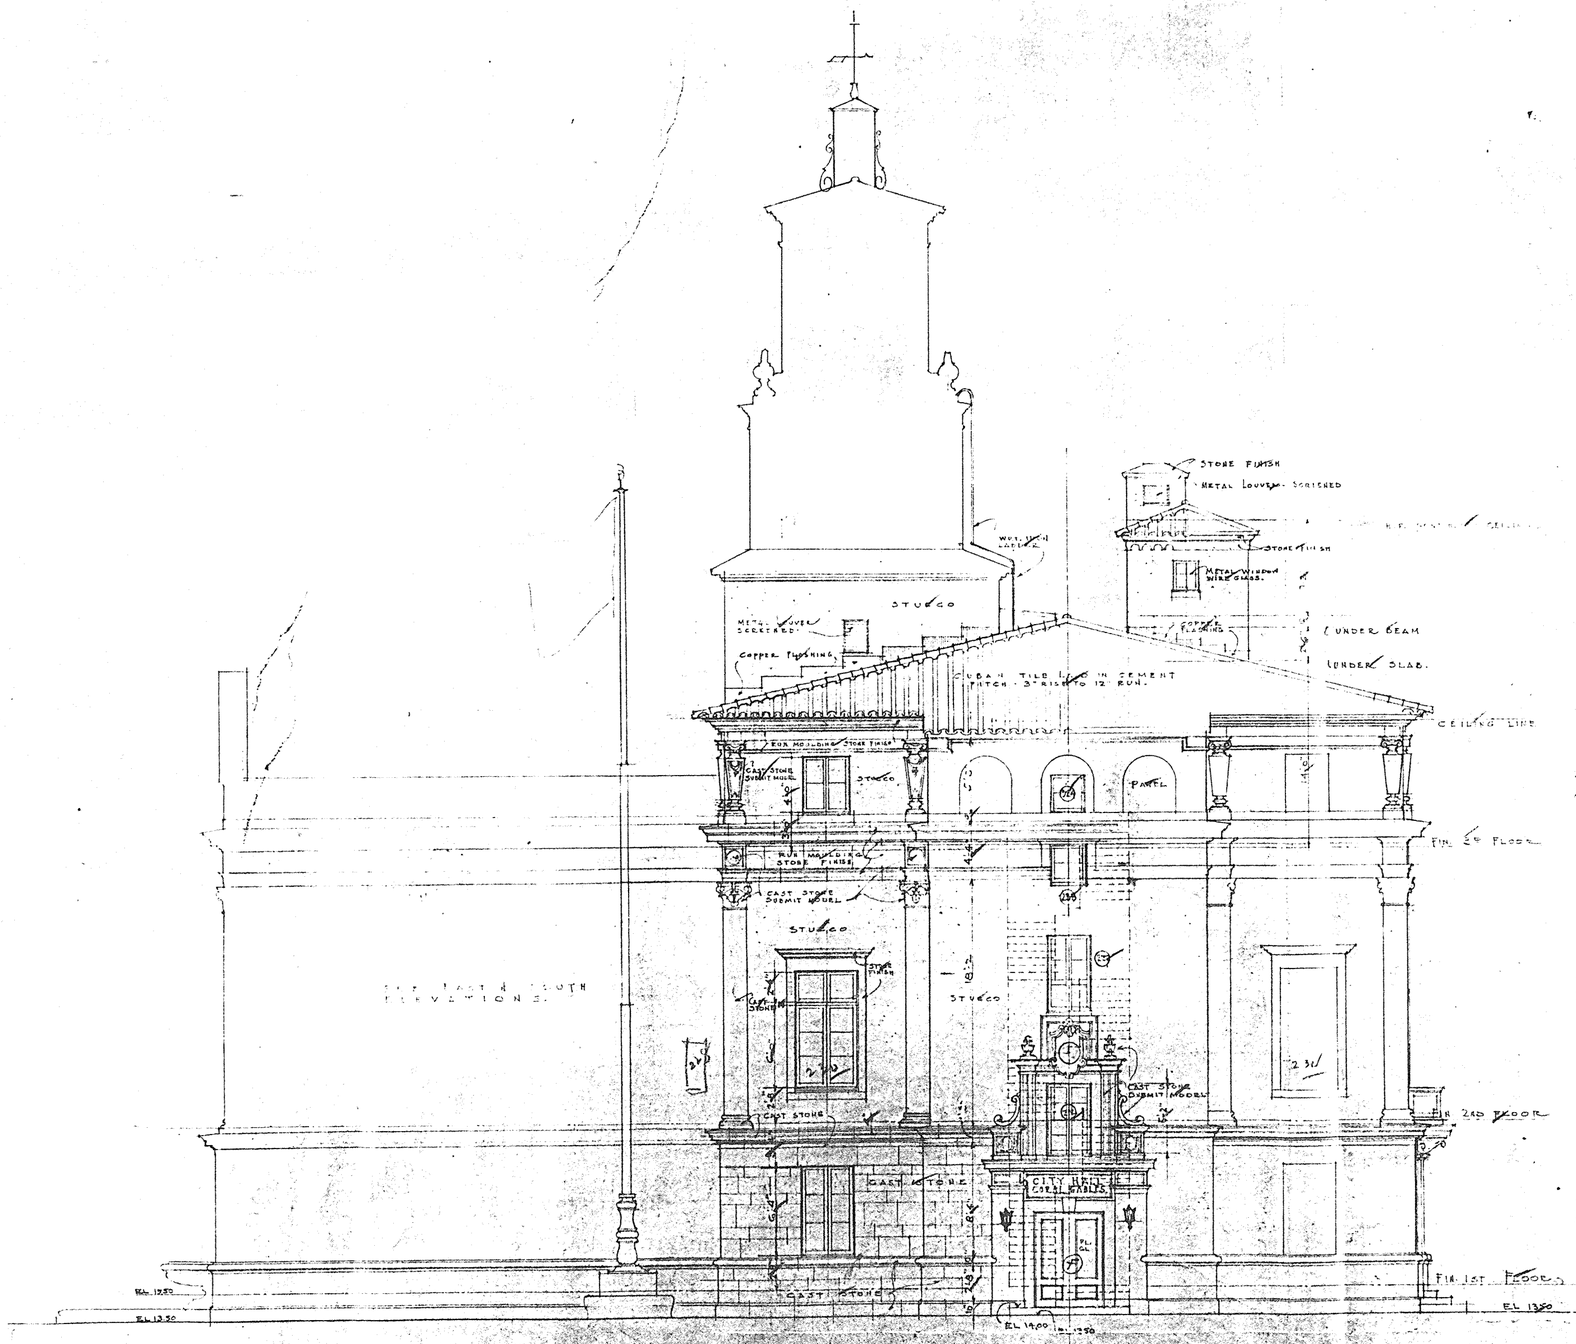

NORTH ELEVATION
SCALE - 1/4 IN. = 1 FT.

DATE	CITY HALL CORAL GABLES-FLA.	DRAW NO 7
DRAWN BY F.W.C.	OFFICE OF PHINEAS E. PAIST SUPERVISING ARCHITECT CORAL GABLES FLORIDA HERMAN FINK ASSOCIATE	
CHECKED BY	TITLE NORTH ELEVATION	FILE NO 252