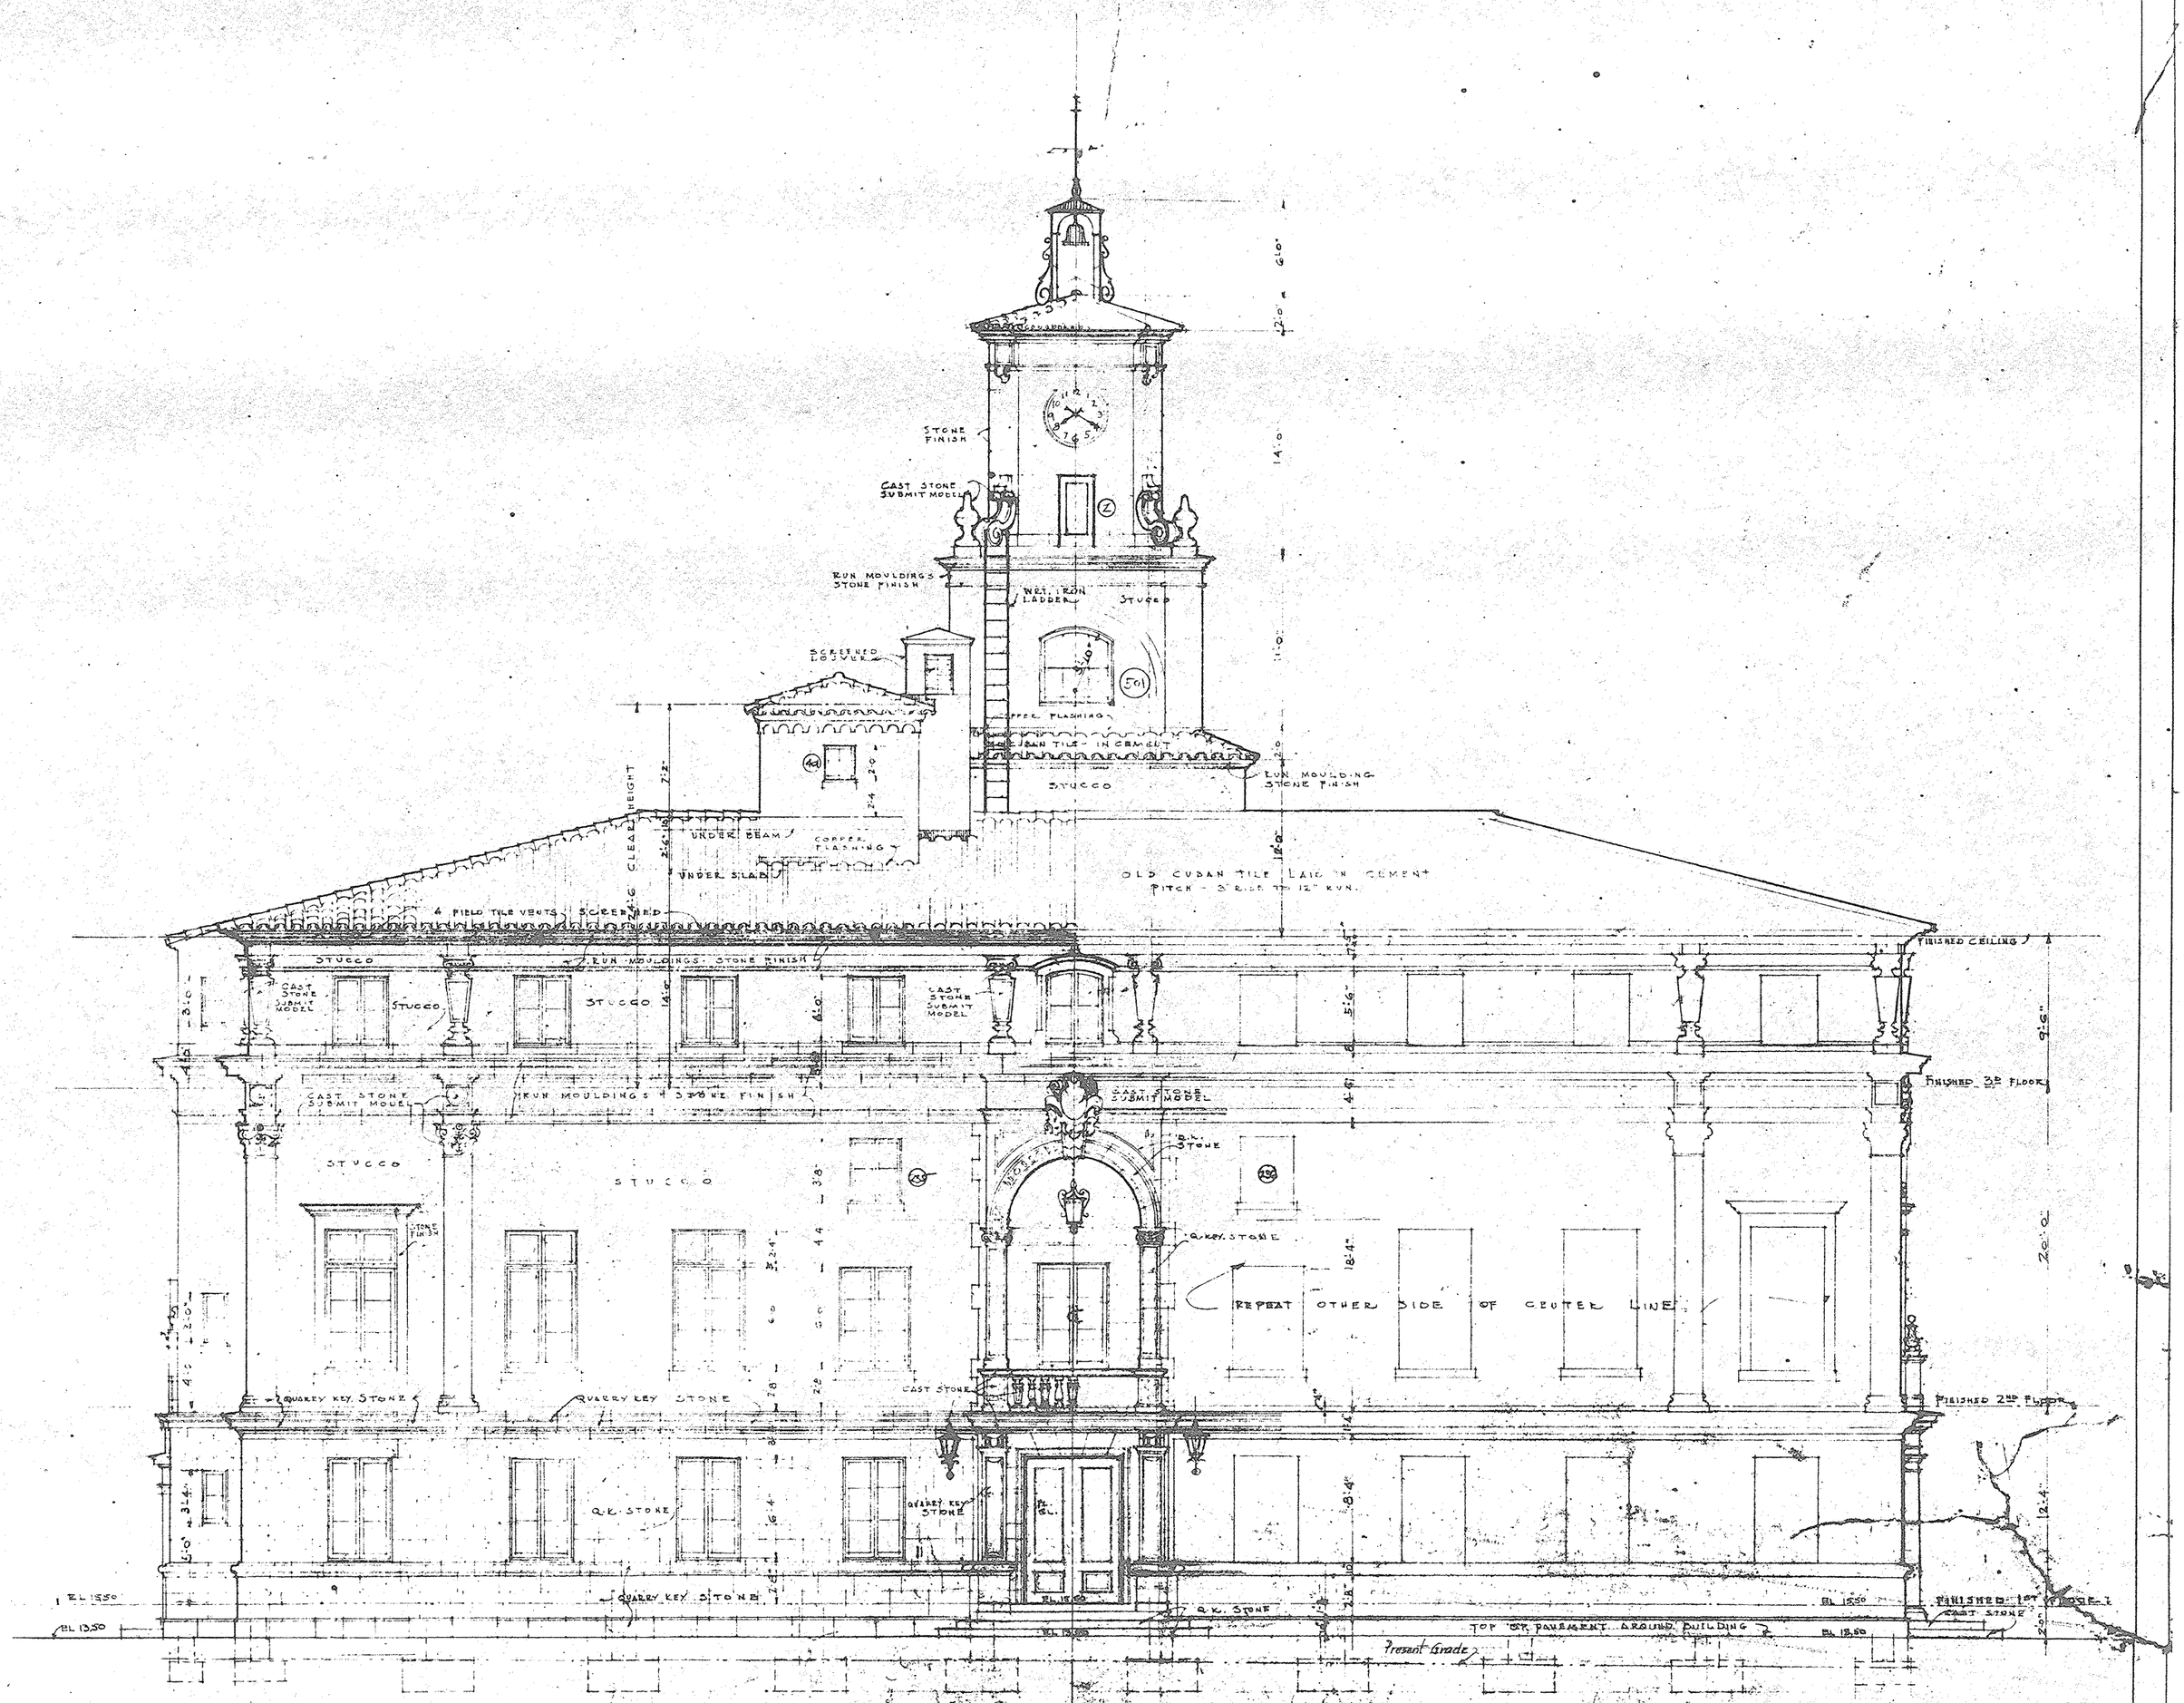

WEST ELEVATION

SCALE - 1/4 IN. = 1 FT.

Revised & Checked July 5 '27 D.W.R.

DATE June 14 1927.	CITY HALL CORAL GABLES FLA	DRAW. NO. 5
DRAWN BY F.W.C.	OFFICE OF PHINEAS E. PAIST SUPERVISING ARCHITECT CORAL GABLES FLORIDA PERMAN FINE - ASSOCIATE	
CHECKED BY D.W.R.	TITLE WEST ELEVATION ISSUED REVISED July 5-27-D.W.R.	NM. NO. 252