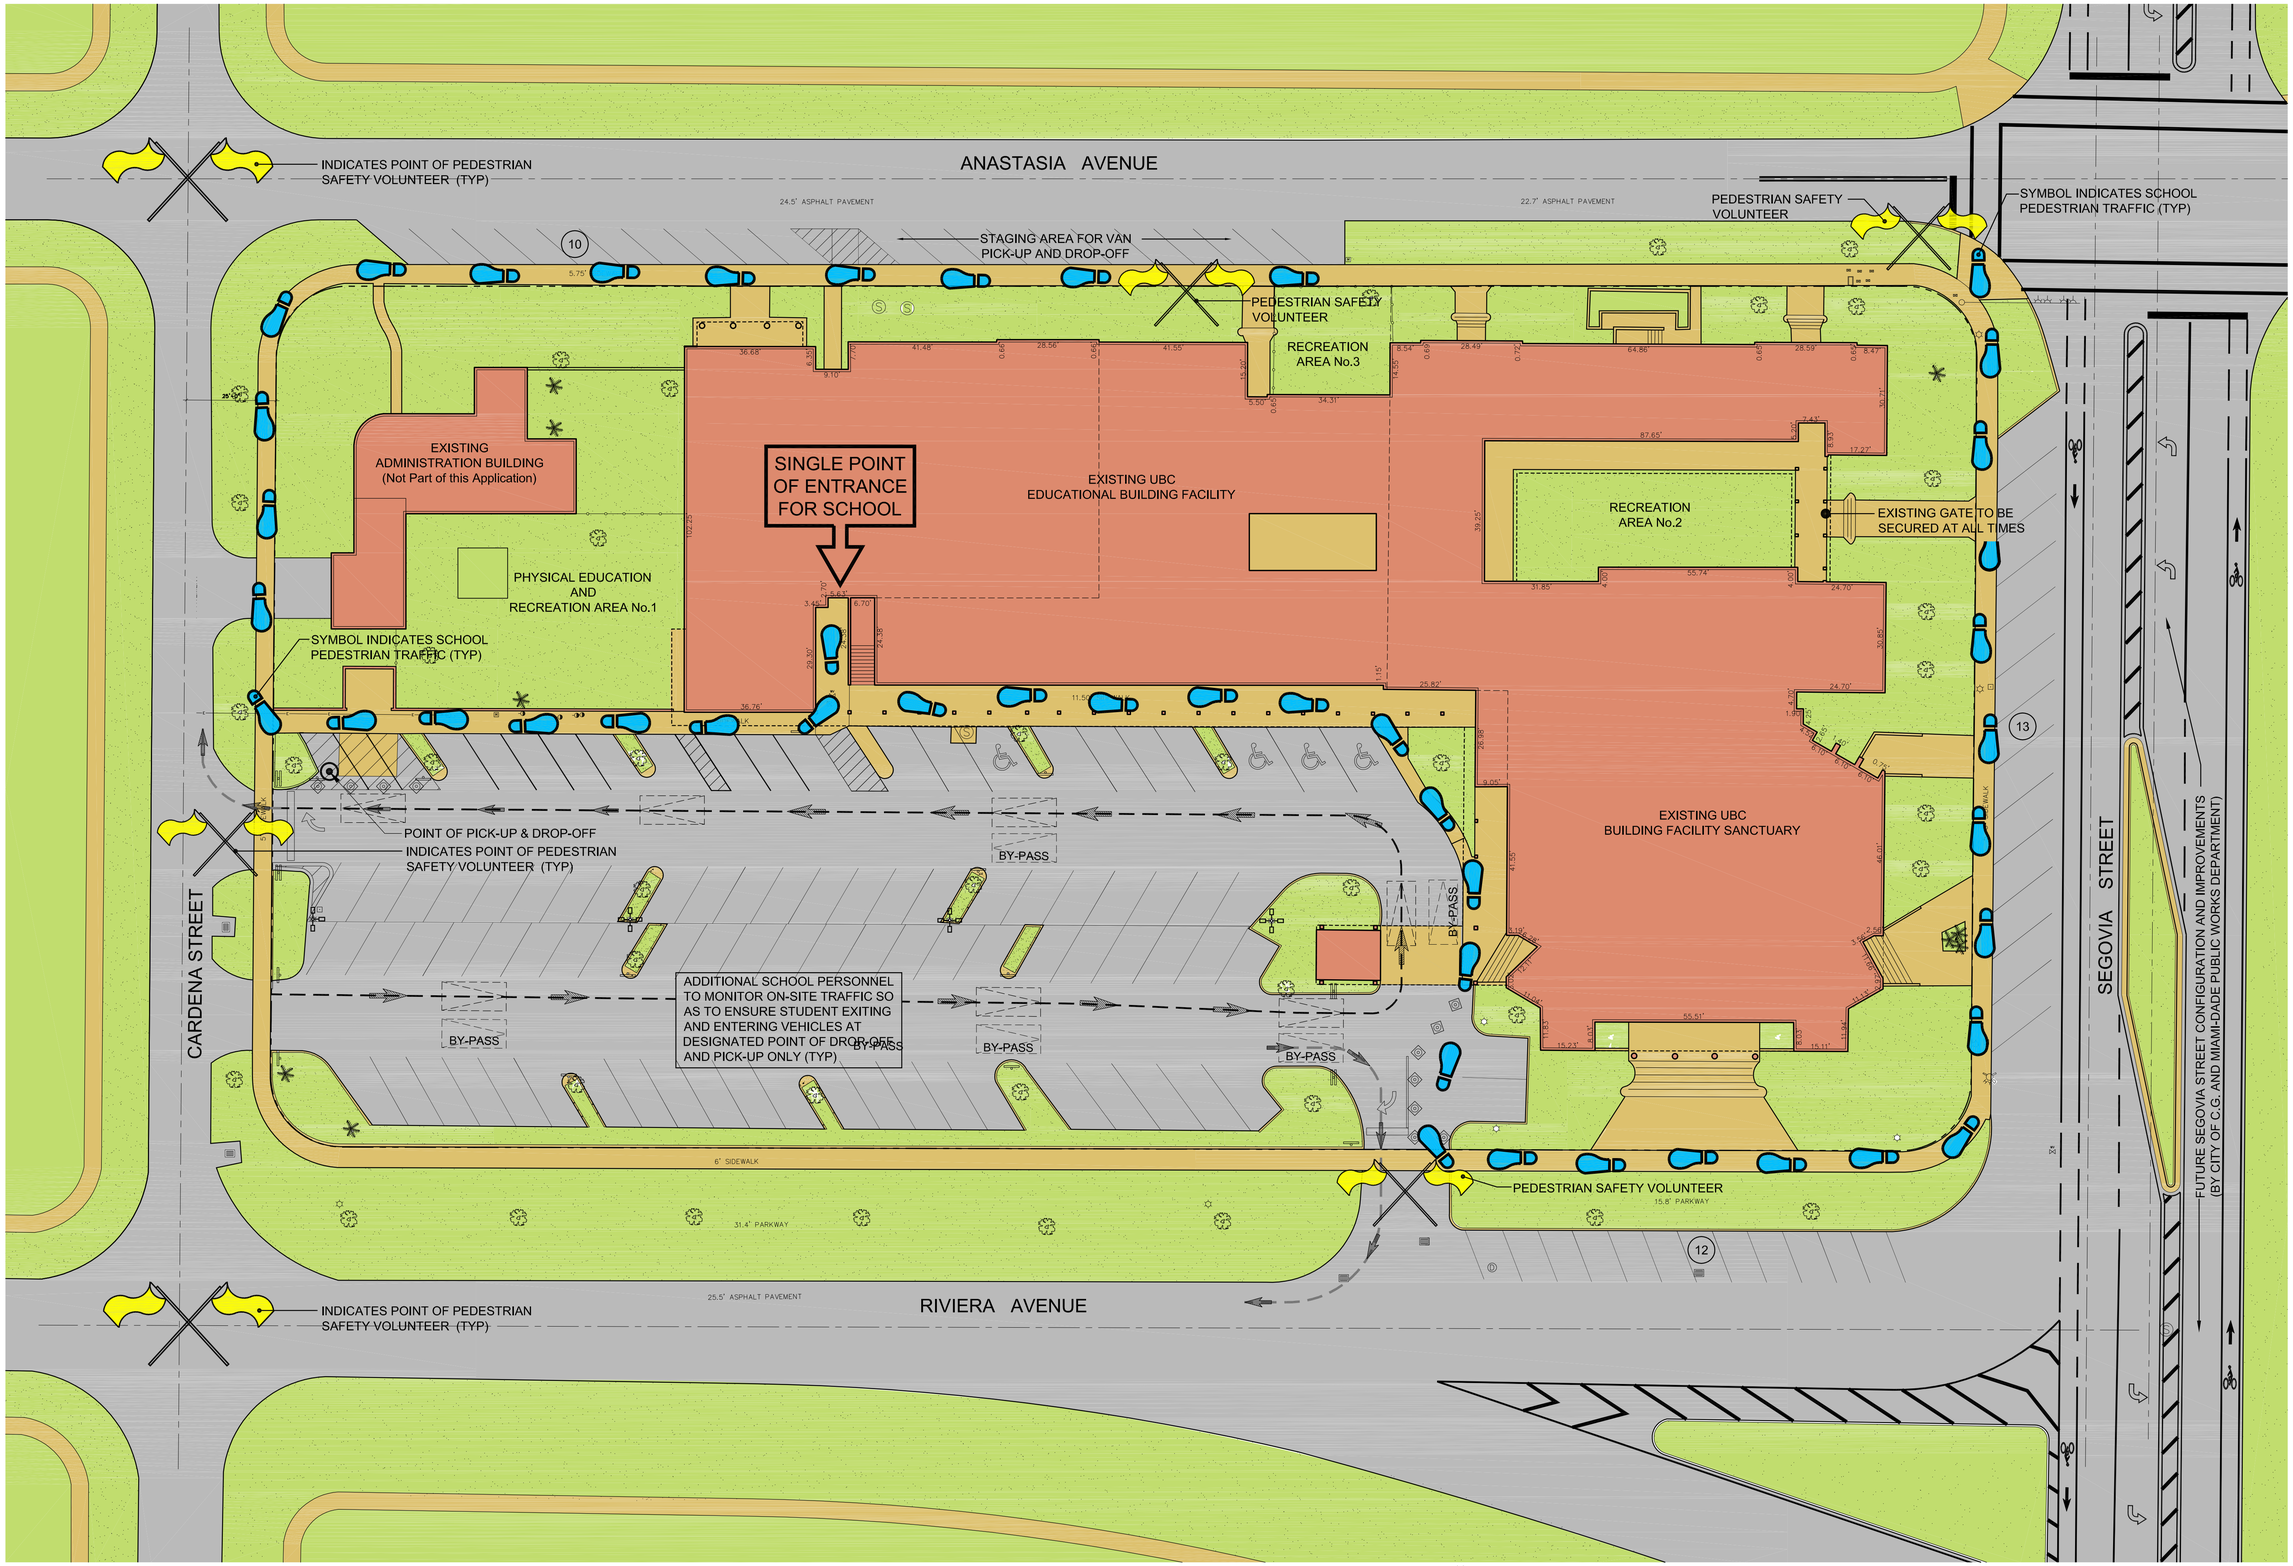


1 A020B CONTEXT SITE PLAN: PEDESTRIAN TRAFFIC

0 20' 40' 80'

SCALE: 1" = 20'-0"

N


CIVICA
ARCHITECTURE & URBAN DESIGN
8323 NW 12th St. Suite 106
Doral, FL 33126
tel: 305.593.9959
AA #26001093
www.civicagroup.com


PROJECT:

SOMERSET UBC

624 ANASTASIA AVENUE
CORAL GABLES, FLORIDA 33134

APPLICANT:

SOMERSET UBC

624 ANASTASIA AVENUE
CORAL GABLES, FLORIDA 33134

CIVICA PROJECT No:

090136

ISSUED FOR:

CHANGE IN LAND USE

| No. | DATE | REVISION | BY |
|---|---|---|---|
| | | | |

DRAWN BY: CP

APPROVED BY: RL

DATE: 2009

SCALE: As Shown

KEY PLAN
N.T.S.

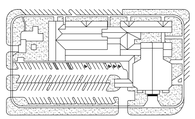

SEAL/SIGNATURE

04-15-2011

ROLANDO LLANES, AIA
AR - 0013160


This drawing is the property of CIVICA and is not to be reproduced or copied in whole or part. It is not to be used on any other project and is to be returned on request.

COPYRIGHT © 2011


SHEET TITLE

CONTEXT SITE PLAN: PEDESTRIAN TRAFFIC

SHEET NUMBER

A020B