EXISTING SOUTH ELEVATION AT UBC: NO EXTERIOR WORK PROPOSED

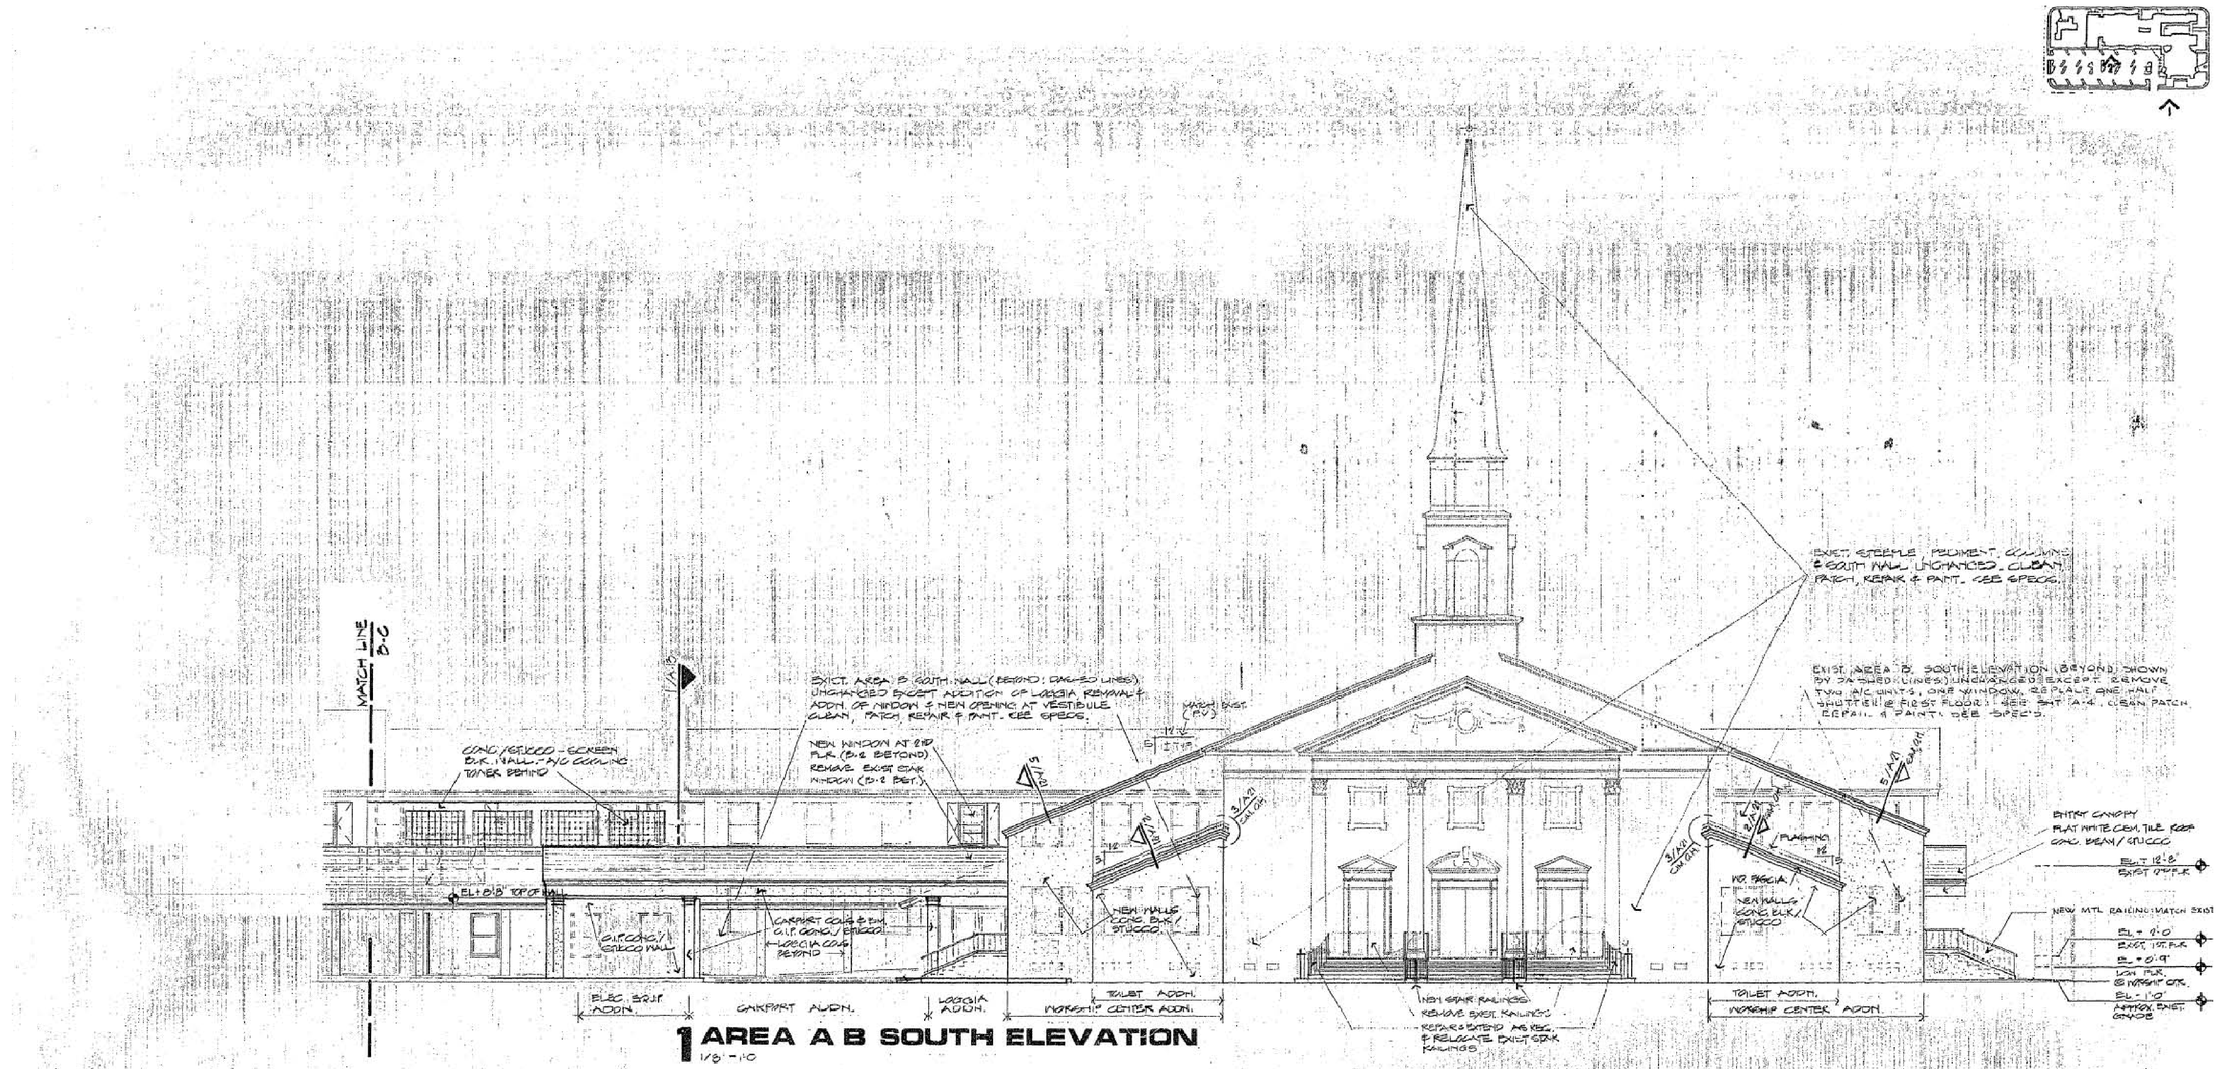

1 AREA A B SOUTH ELEVATION

1/8" = 1'-0"

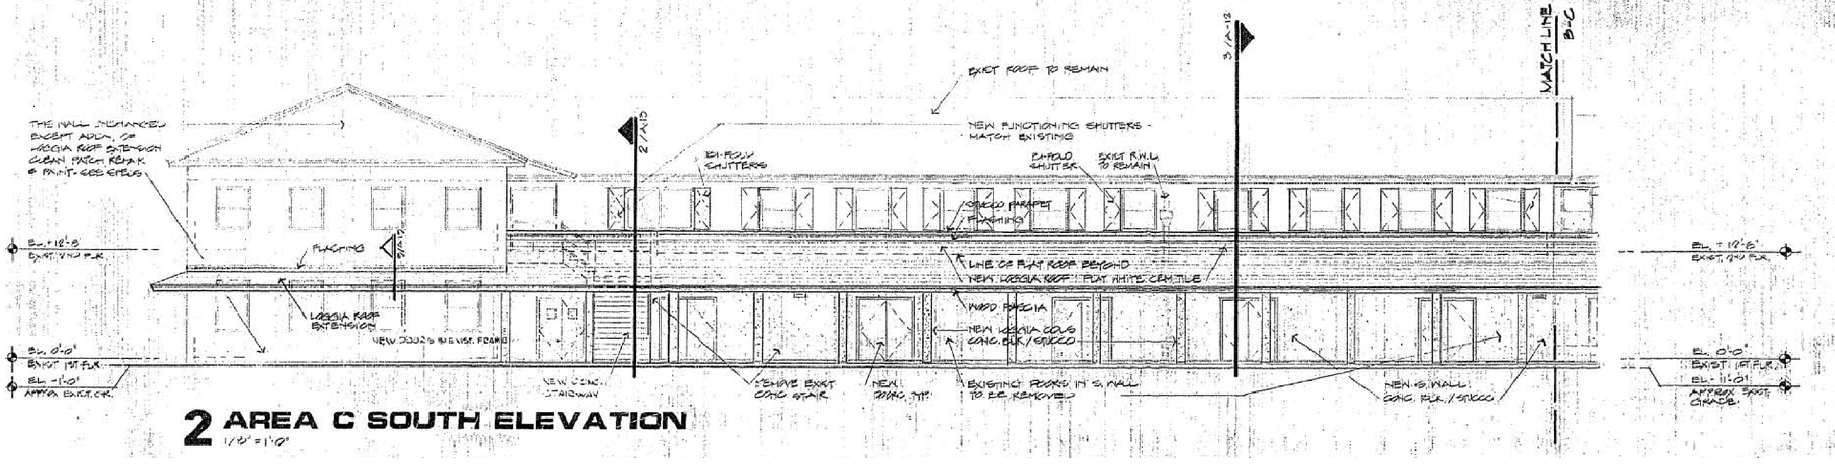

2 AREA C SOUTH ELEVATION

1/8" = 1'-0"

CIVICA
ARCHITECTURE & URBAN DESIGN
8323 NW 12th St. Suite 106
Doral, FL 33126
tel: 305.593.9959
AA #26001093
www.civicagroup.com

PROJECT:

SOMERSET UBC

624 ANASTASIA AVENUE
CORAL GABLES, FLORIDA 33134

APPLICANT:

SOMERSET UBC

624 ANASTASIA AVENUE
CORAL GABLES, FLORIDA 33134

CIVICA PROJECT No:

090136

No.	DATE	REVISION	BY

DRAWN BY: | APPROVED BY: RL

DATE: 2009 | SCALE: As Shown

KEY PLAN
N.T.S.

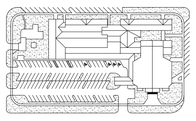

SEAL/SIGNATURE

10-05-2011

ROLANDO LLANES, AIA
AR - 0013160

This drawing is the property of CIVICA and is not to be reproduced or copied in whole or part. It is not to be used on any other project and is to be returned on request.

COPYRIGHT © 2011

SHEET TITLE

EXISTING SOUTH ELEVATION

SHEET NUMBER

A012