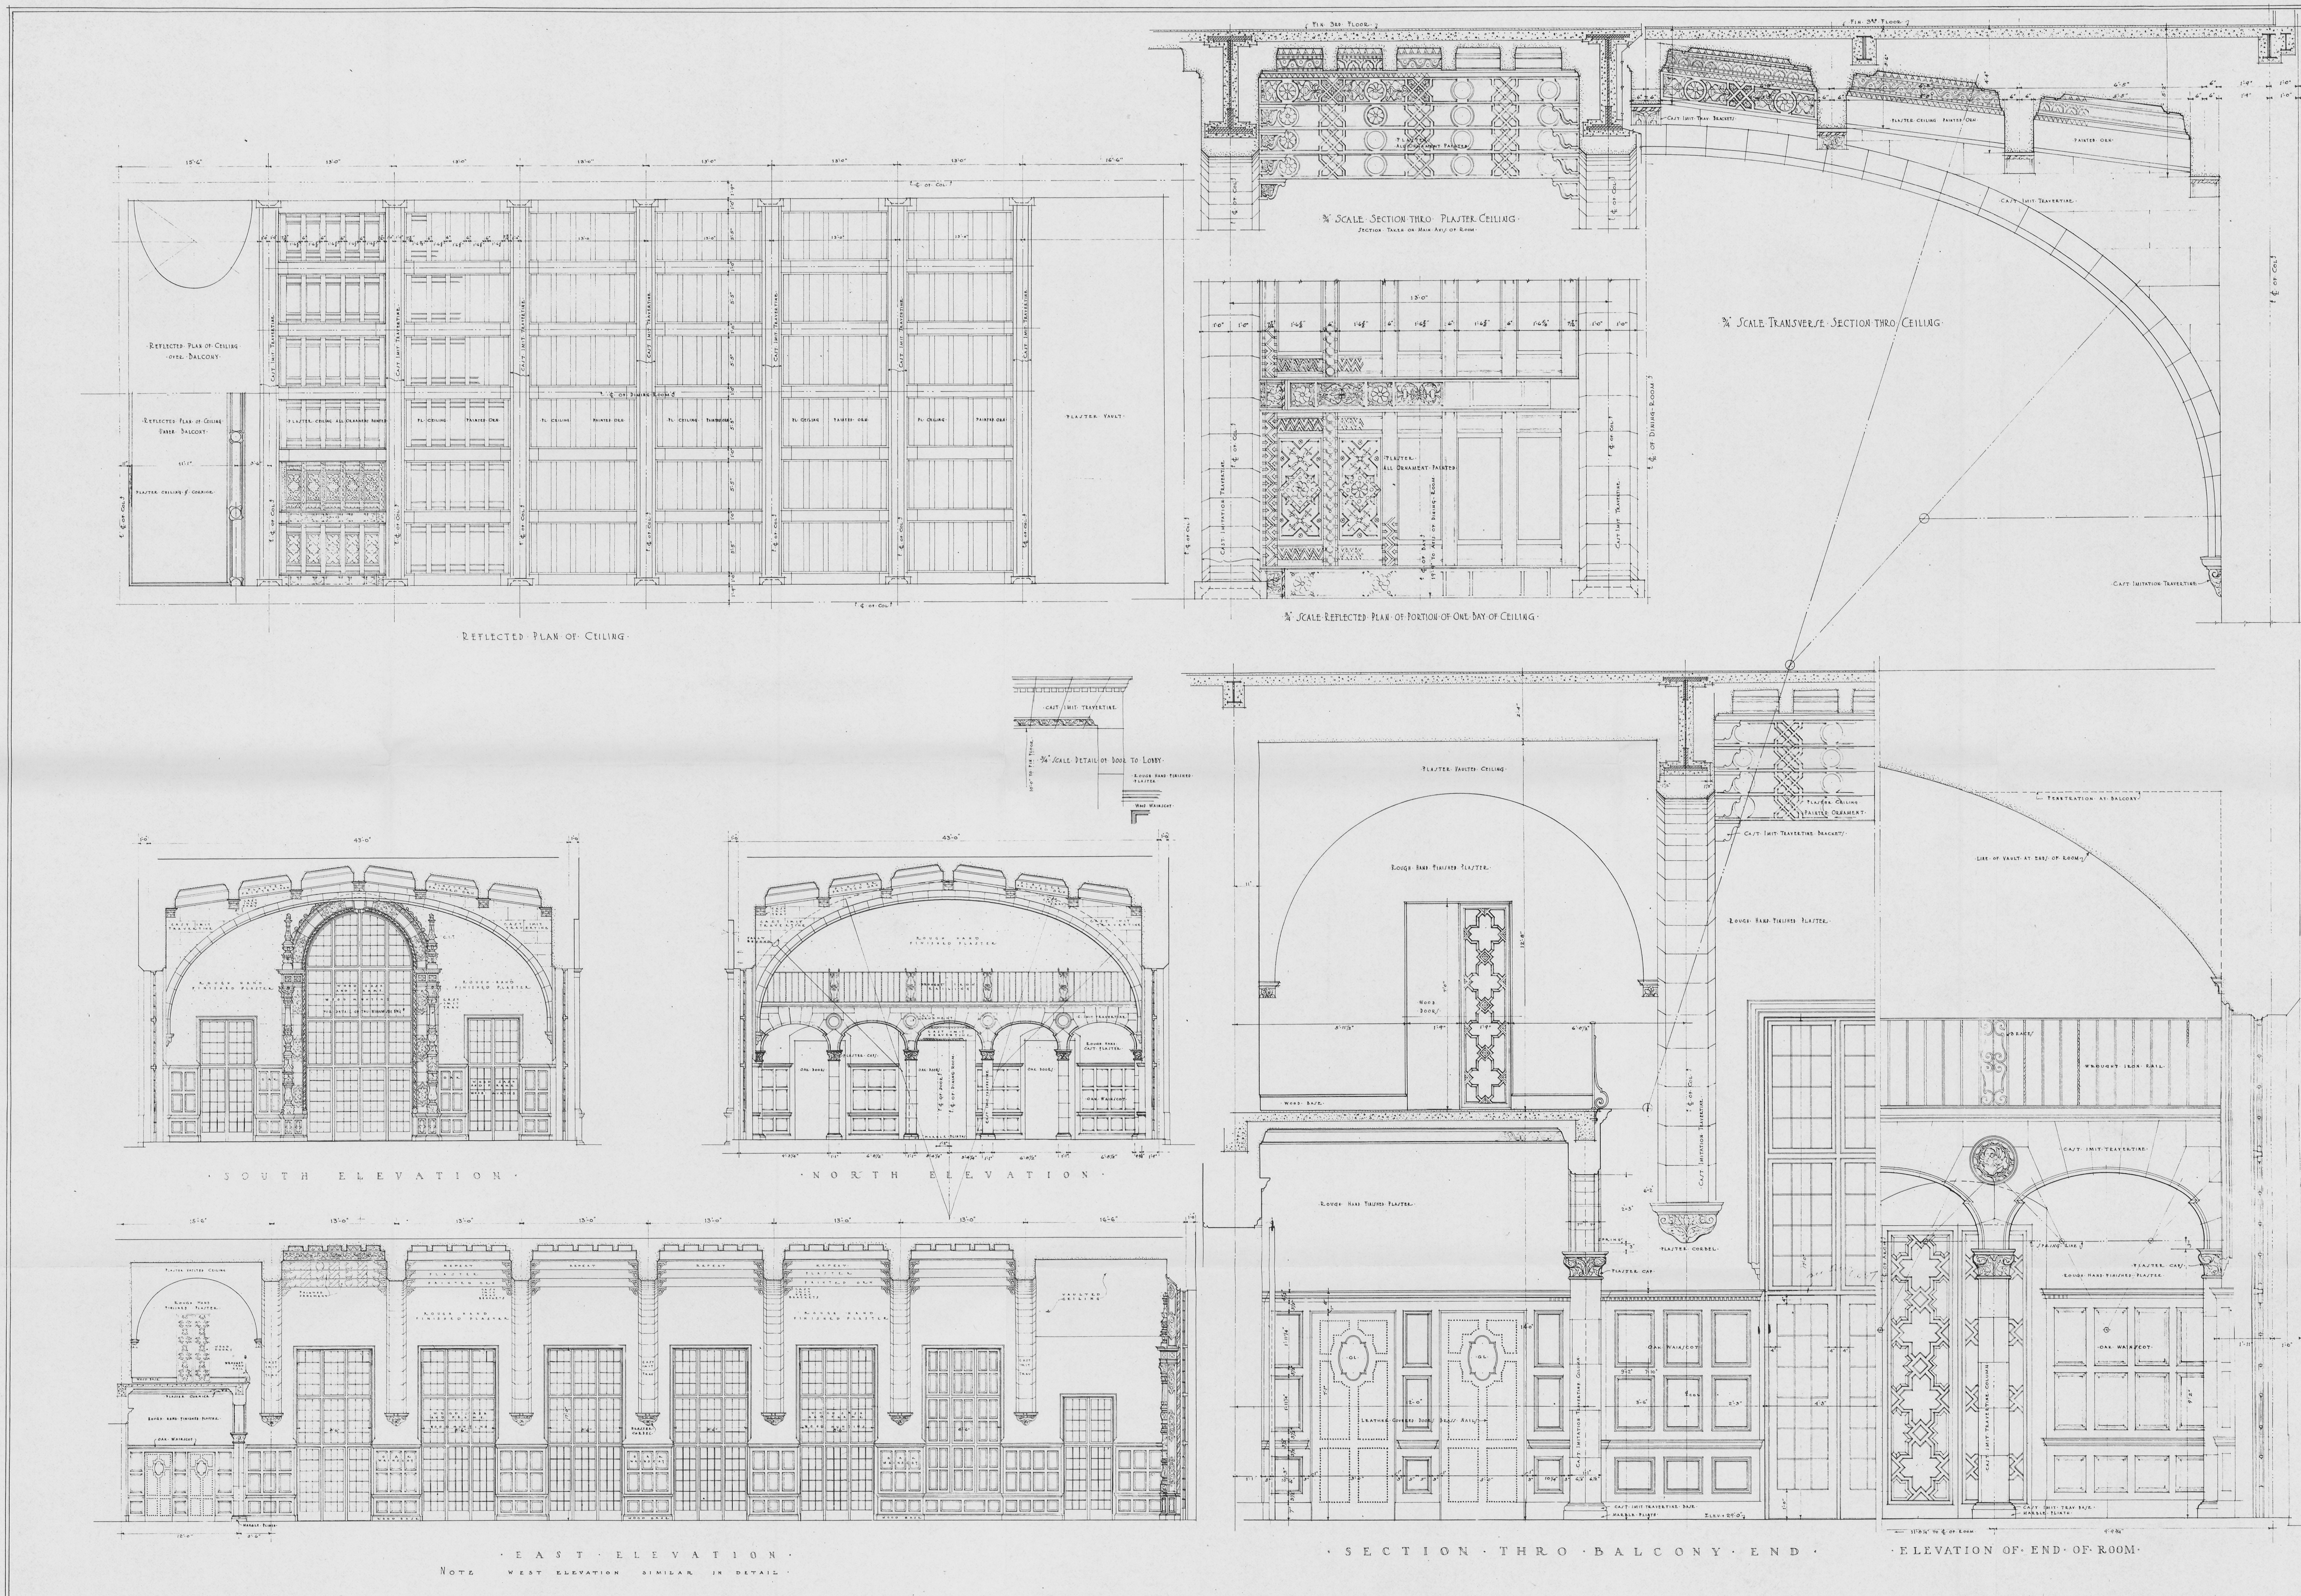


REVISED Mar. 16 - 1925 -

ELEVATIONS AND DETAILS OF DINING ROOM ON FIRST FLOOR

PLAN & ELEVATIONS ¼" SCALE - DETAILS ¾" SCALE

# MIAMI BILTMORE HOTEL
# CORAL GABLES, FLORIDA

Schultze and Weaver
Architects
17 EAST 49TH STREET, NEW YORK CITY, N.Y.
JOB No 83 DATE 12-31-24 DRAWING No 27