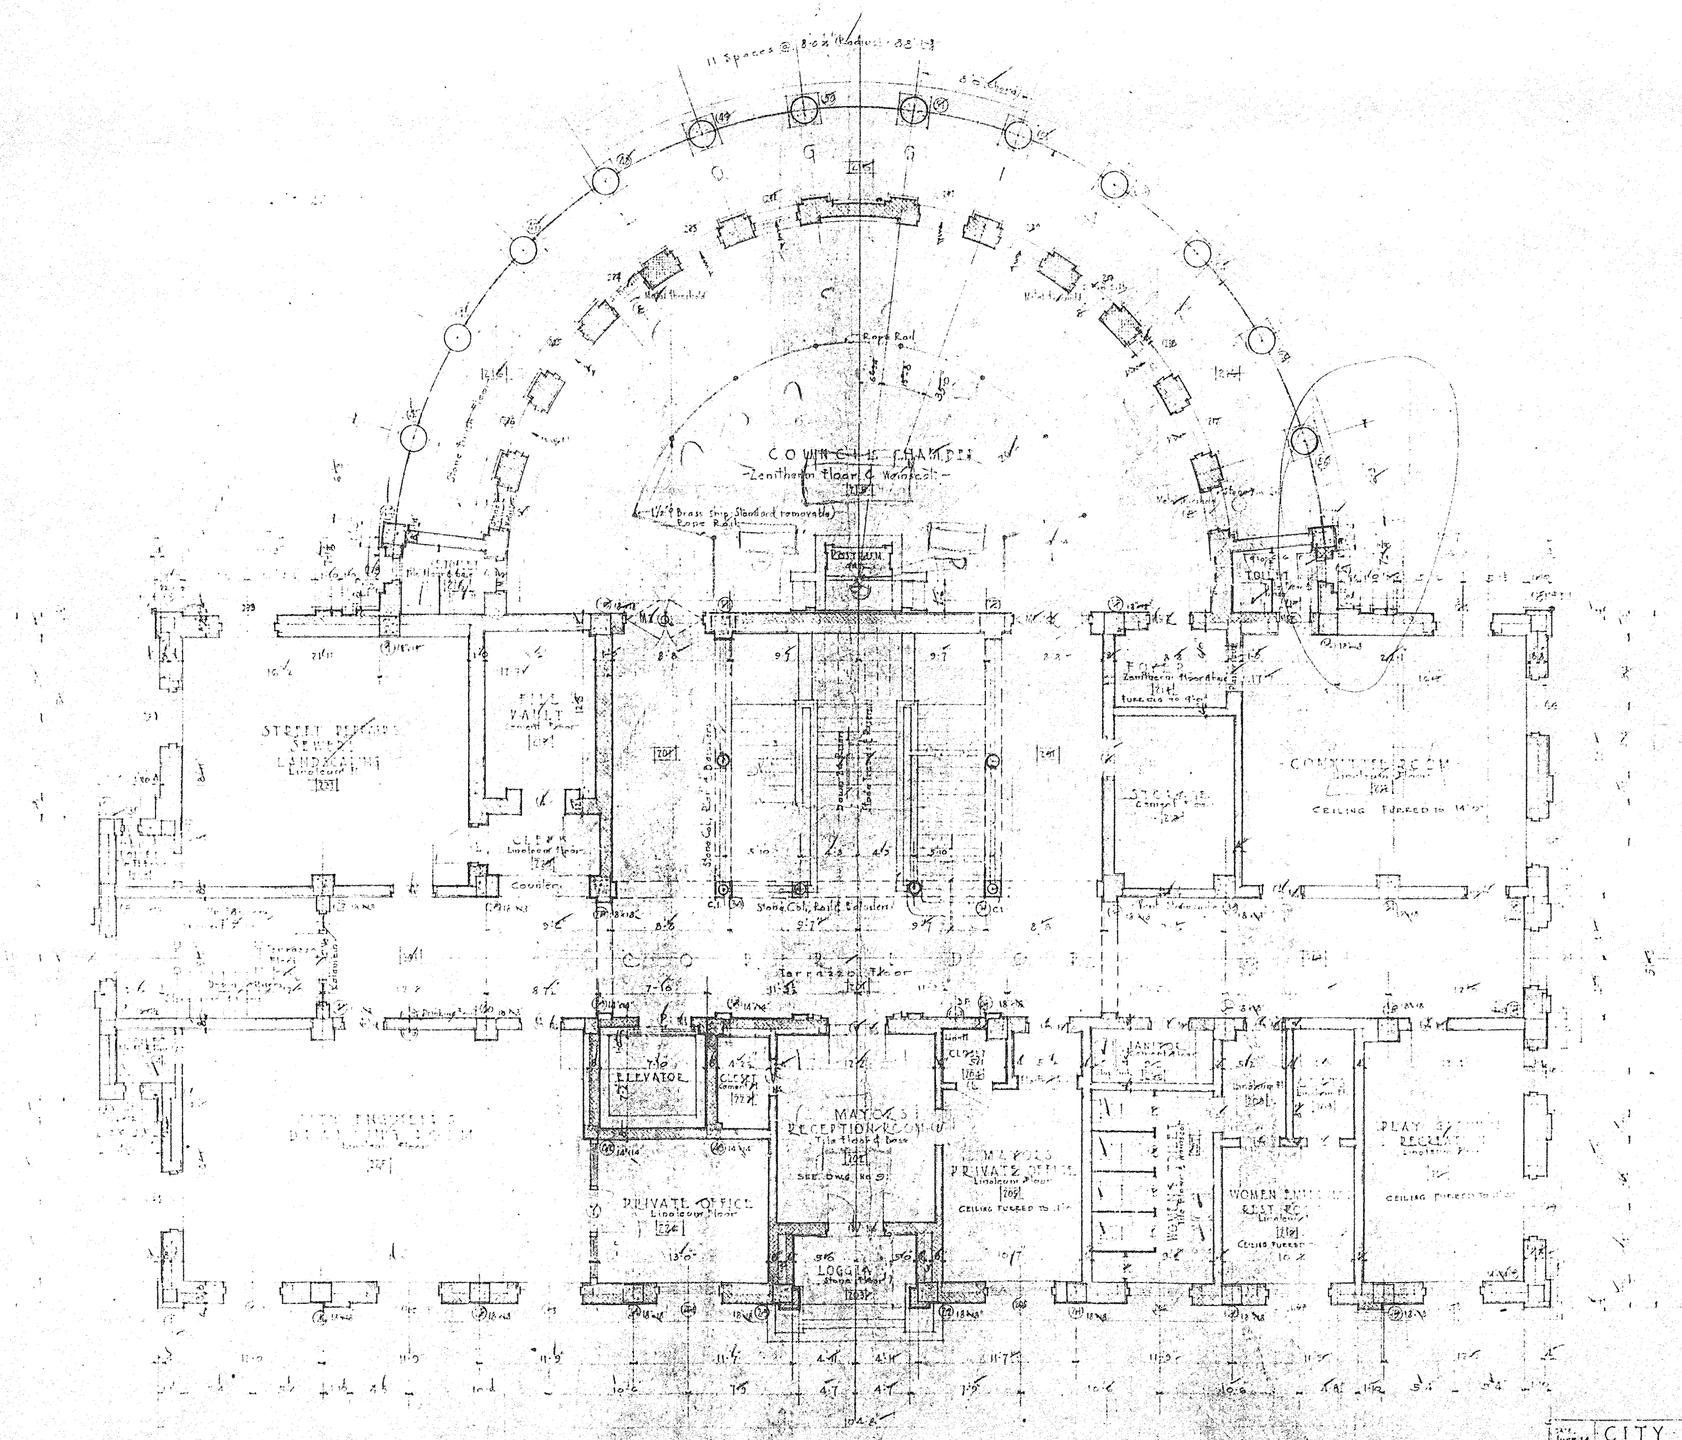

SECOND FLOOR PLAN

SCALE - 1/4 IN. = 1 FT.

1/8"

DATE JUNE 14 1927	CITY HALL CORAL GABLES FLA	2
B.W.R.	PHINEAS E. BAIST ... ARCHITECT GABLES FLA. DENMAN FINK - ASSOCIATE SECOND FLOOR PLAN	252