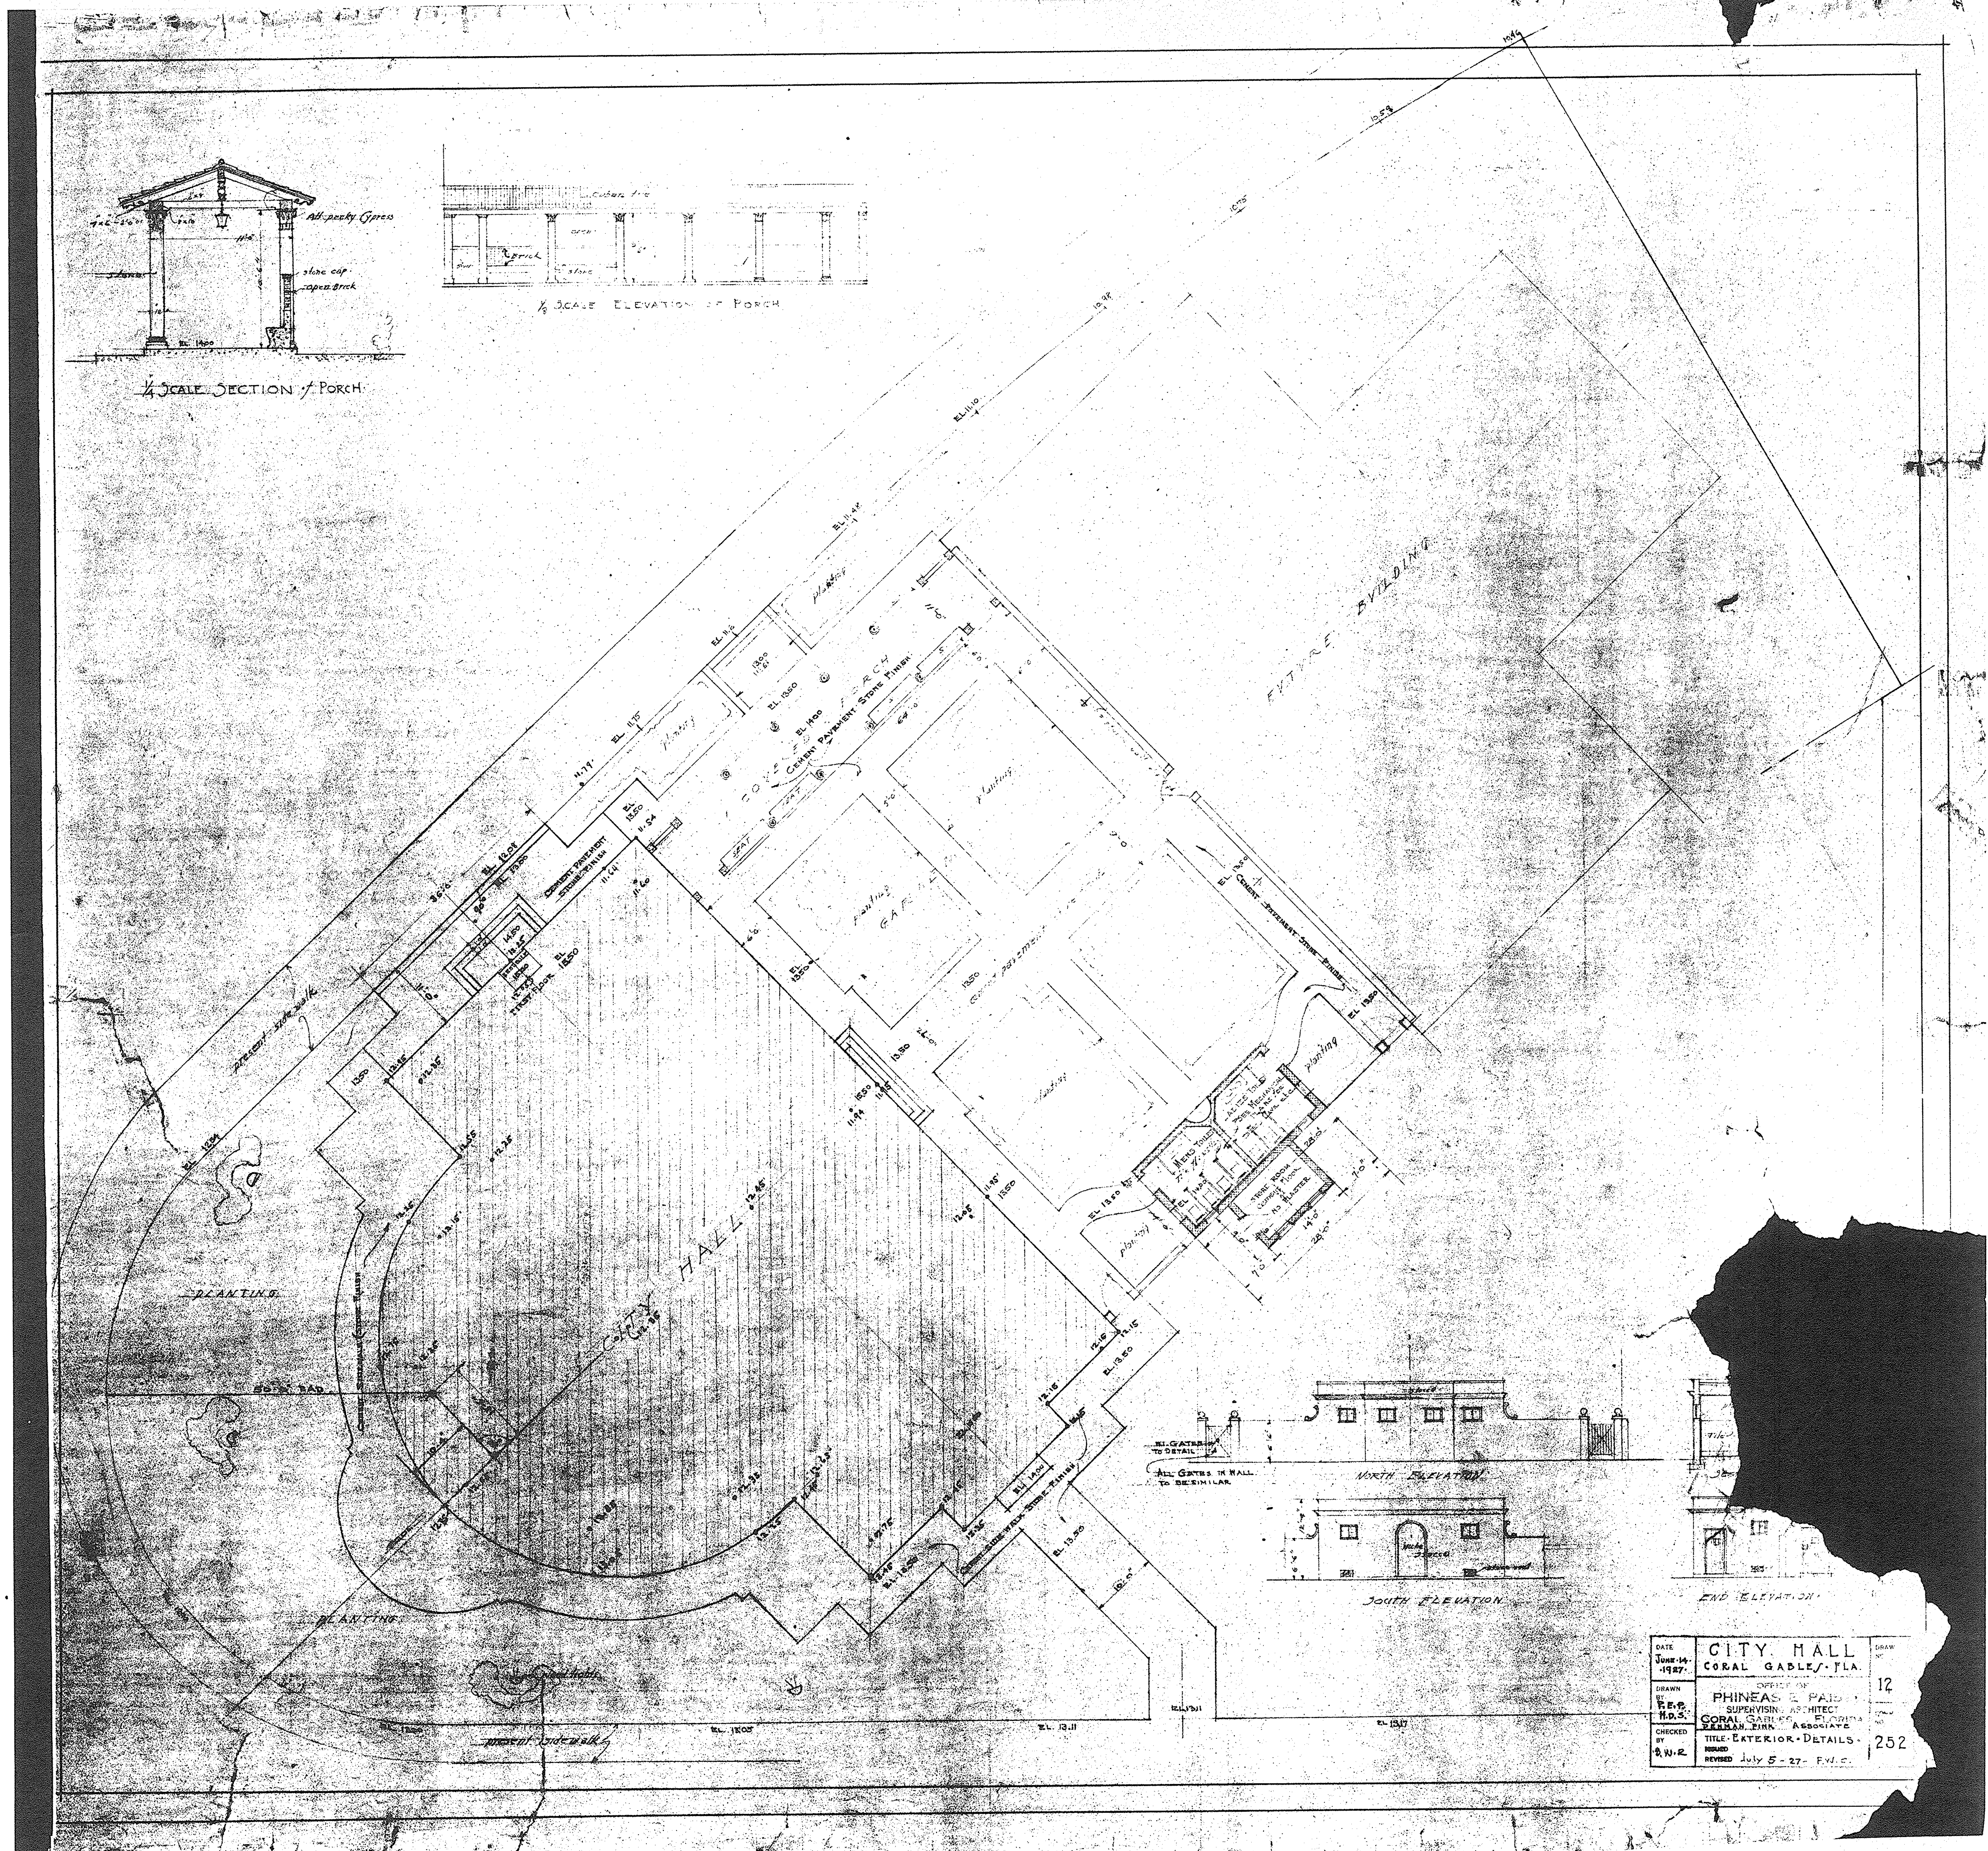

All-pecky Cypress
stone cap
open brick
EL 1400
¼ SCALE SECTION of PORCH
Brick
stone
⅛ SCALE ELEVATION OF PORCH
FUTURE BUILDING
COVERED PORCH
CEMENT PAVEMENT STONE FINISH
SEAT
planting
GARDEN
CITY HALL
FIRST FLOOR EL 1550
present sidewalk
PLANTING
MENS TOILET
LADIES TOILET
SEE MECHANICAL PLANS FOR TOILETS ETC.
STORE ROOM CEMENT FLOOR NO PLASTER
W.I. GATES TO DETAIL
ALL GATES IN WALL TO BE SIMILAR
NORTH ELEVATION
SOUTH ELEVATION
END ELEVATION
DATE June 14 1927
CITY HALL
CORAL GABLES - FLA.
DRAWN BY P.E.P. H.D.S.
CHECKED BY B.W.R.
OFFICE OF
PHINEAS E. PAIST
SUPERVISING ARCHITECT
CORAL GABLES FLORIDA
DENMAN FINK ASSOCIATE
TITLE - EXTERIOR - DETAILS -
ISSUED
REVISED July 5 - 27 - F.W.C.
DRAW NO 12
252